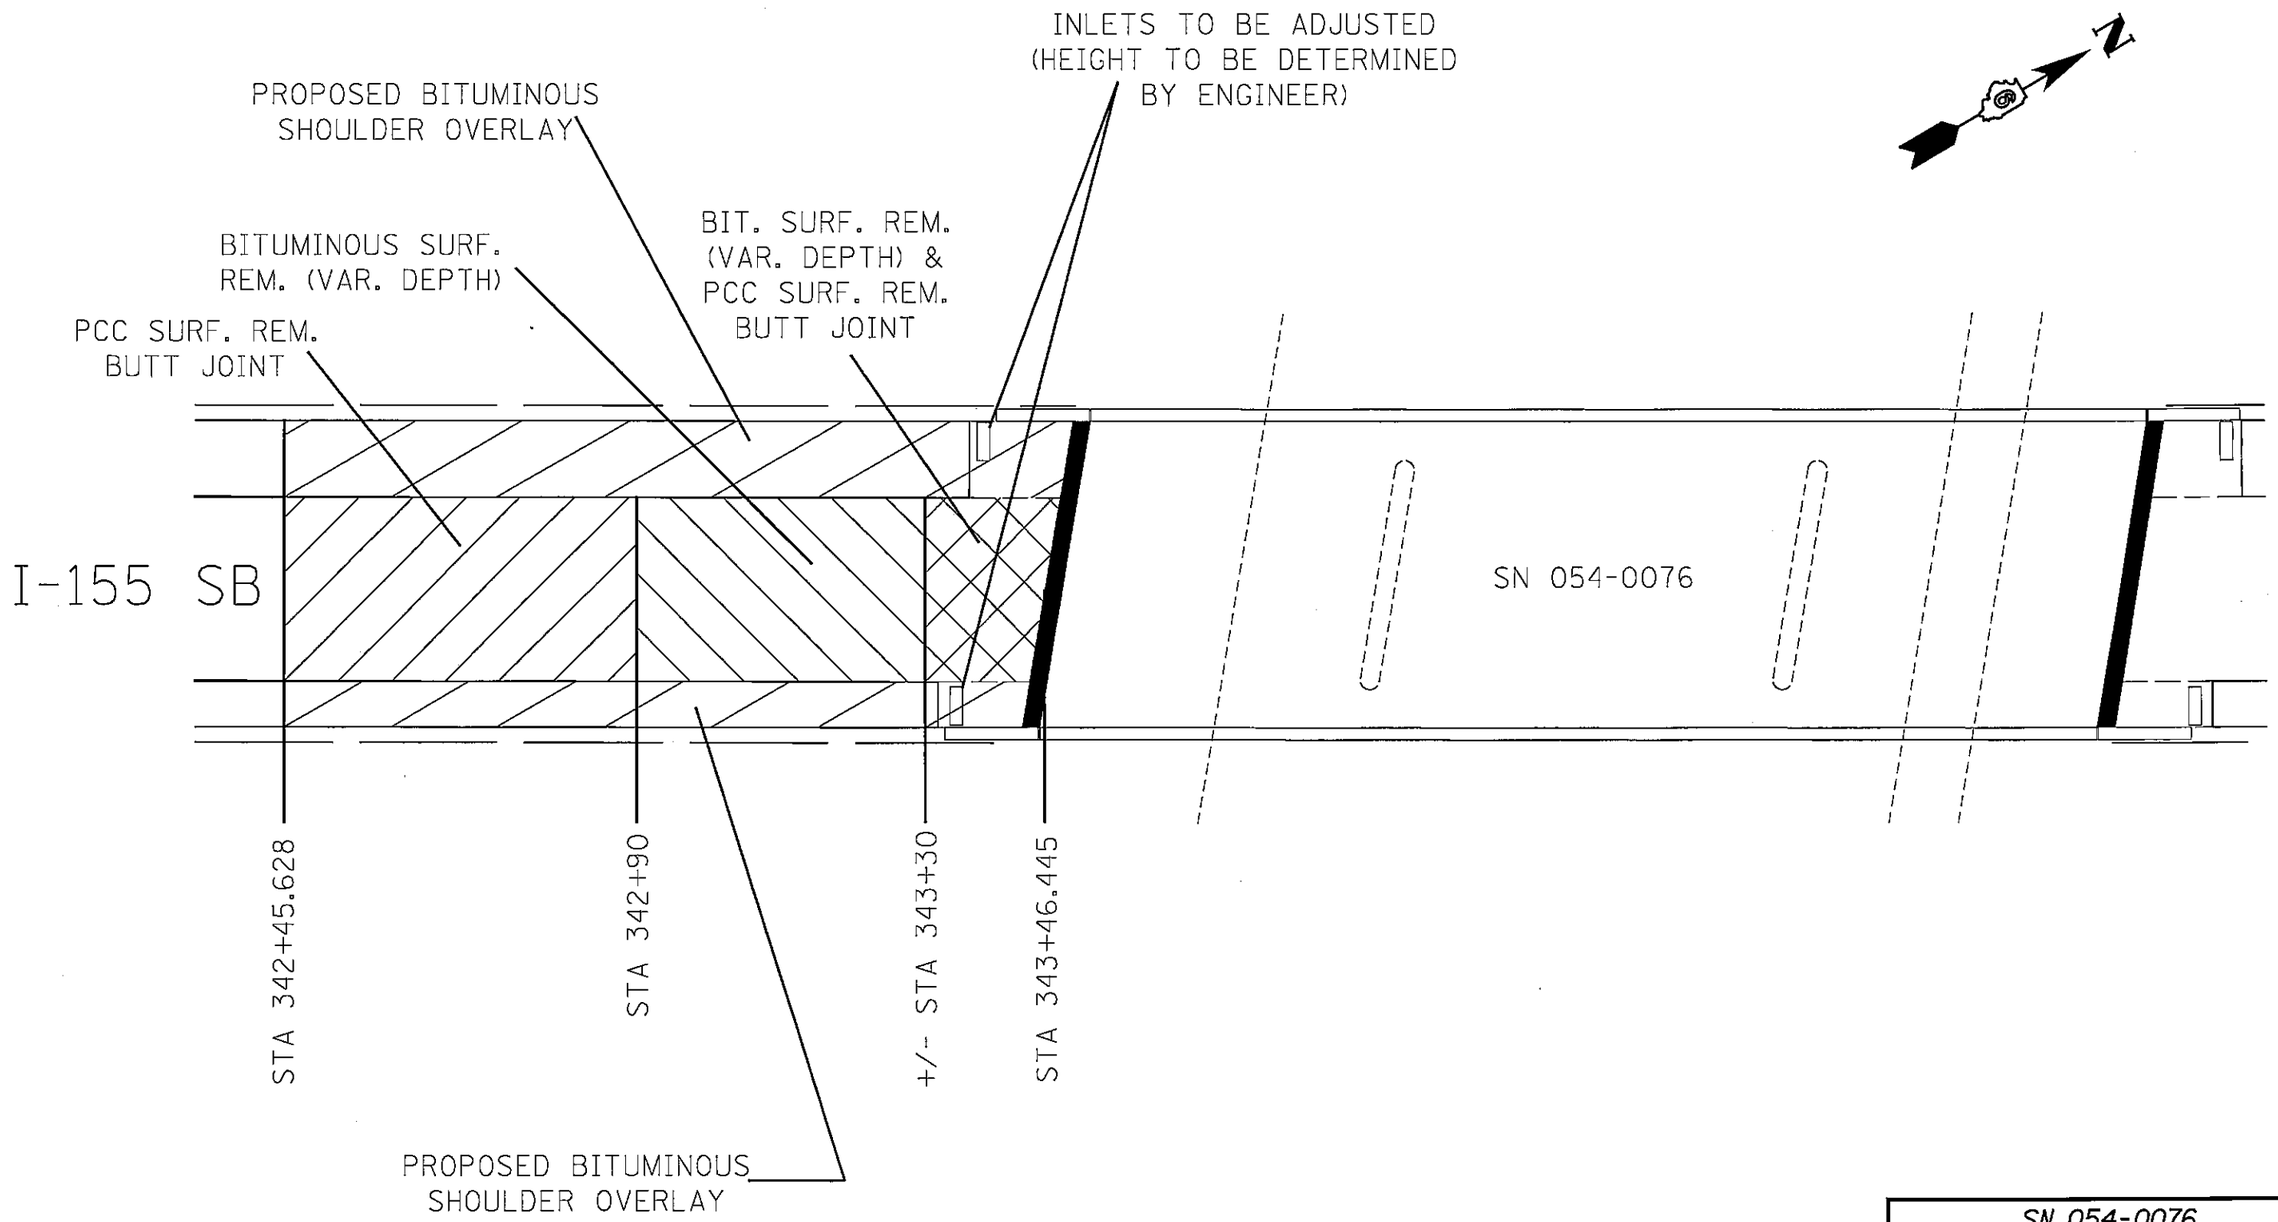


SN 054-0076
PLAN VIEW
(NOT TO SCALE)