93393

MORGAN COUNTY, ILLINOIS

MASSEY LANE OVER SANDY CREEK
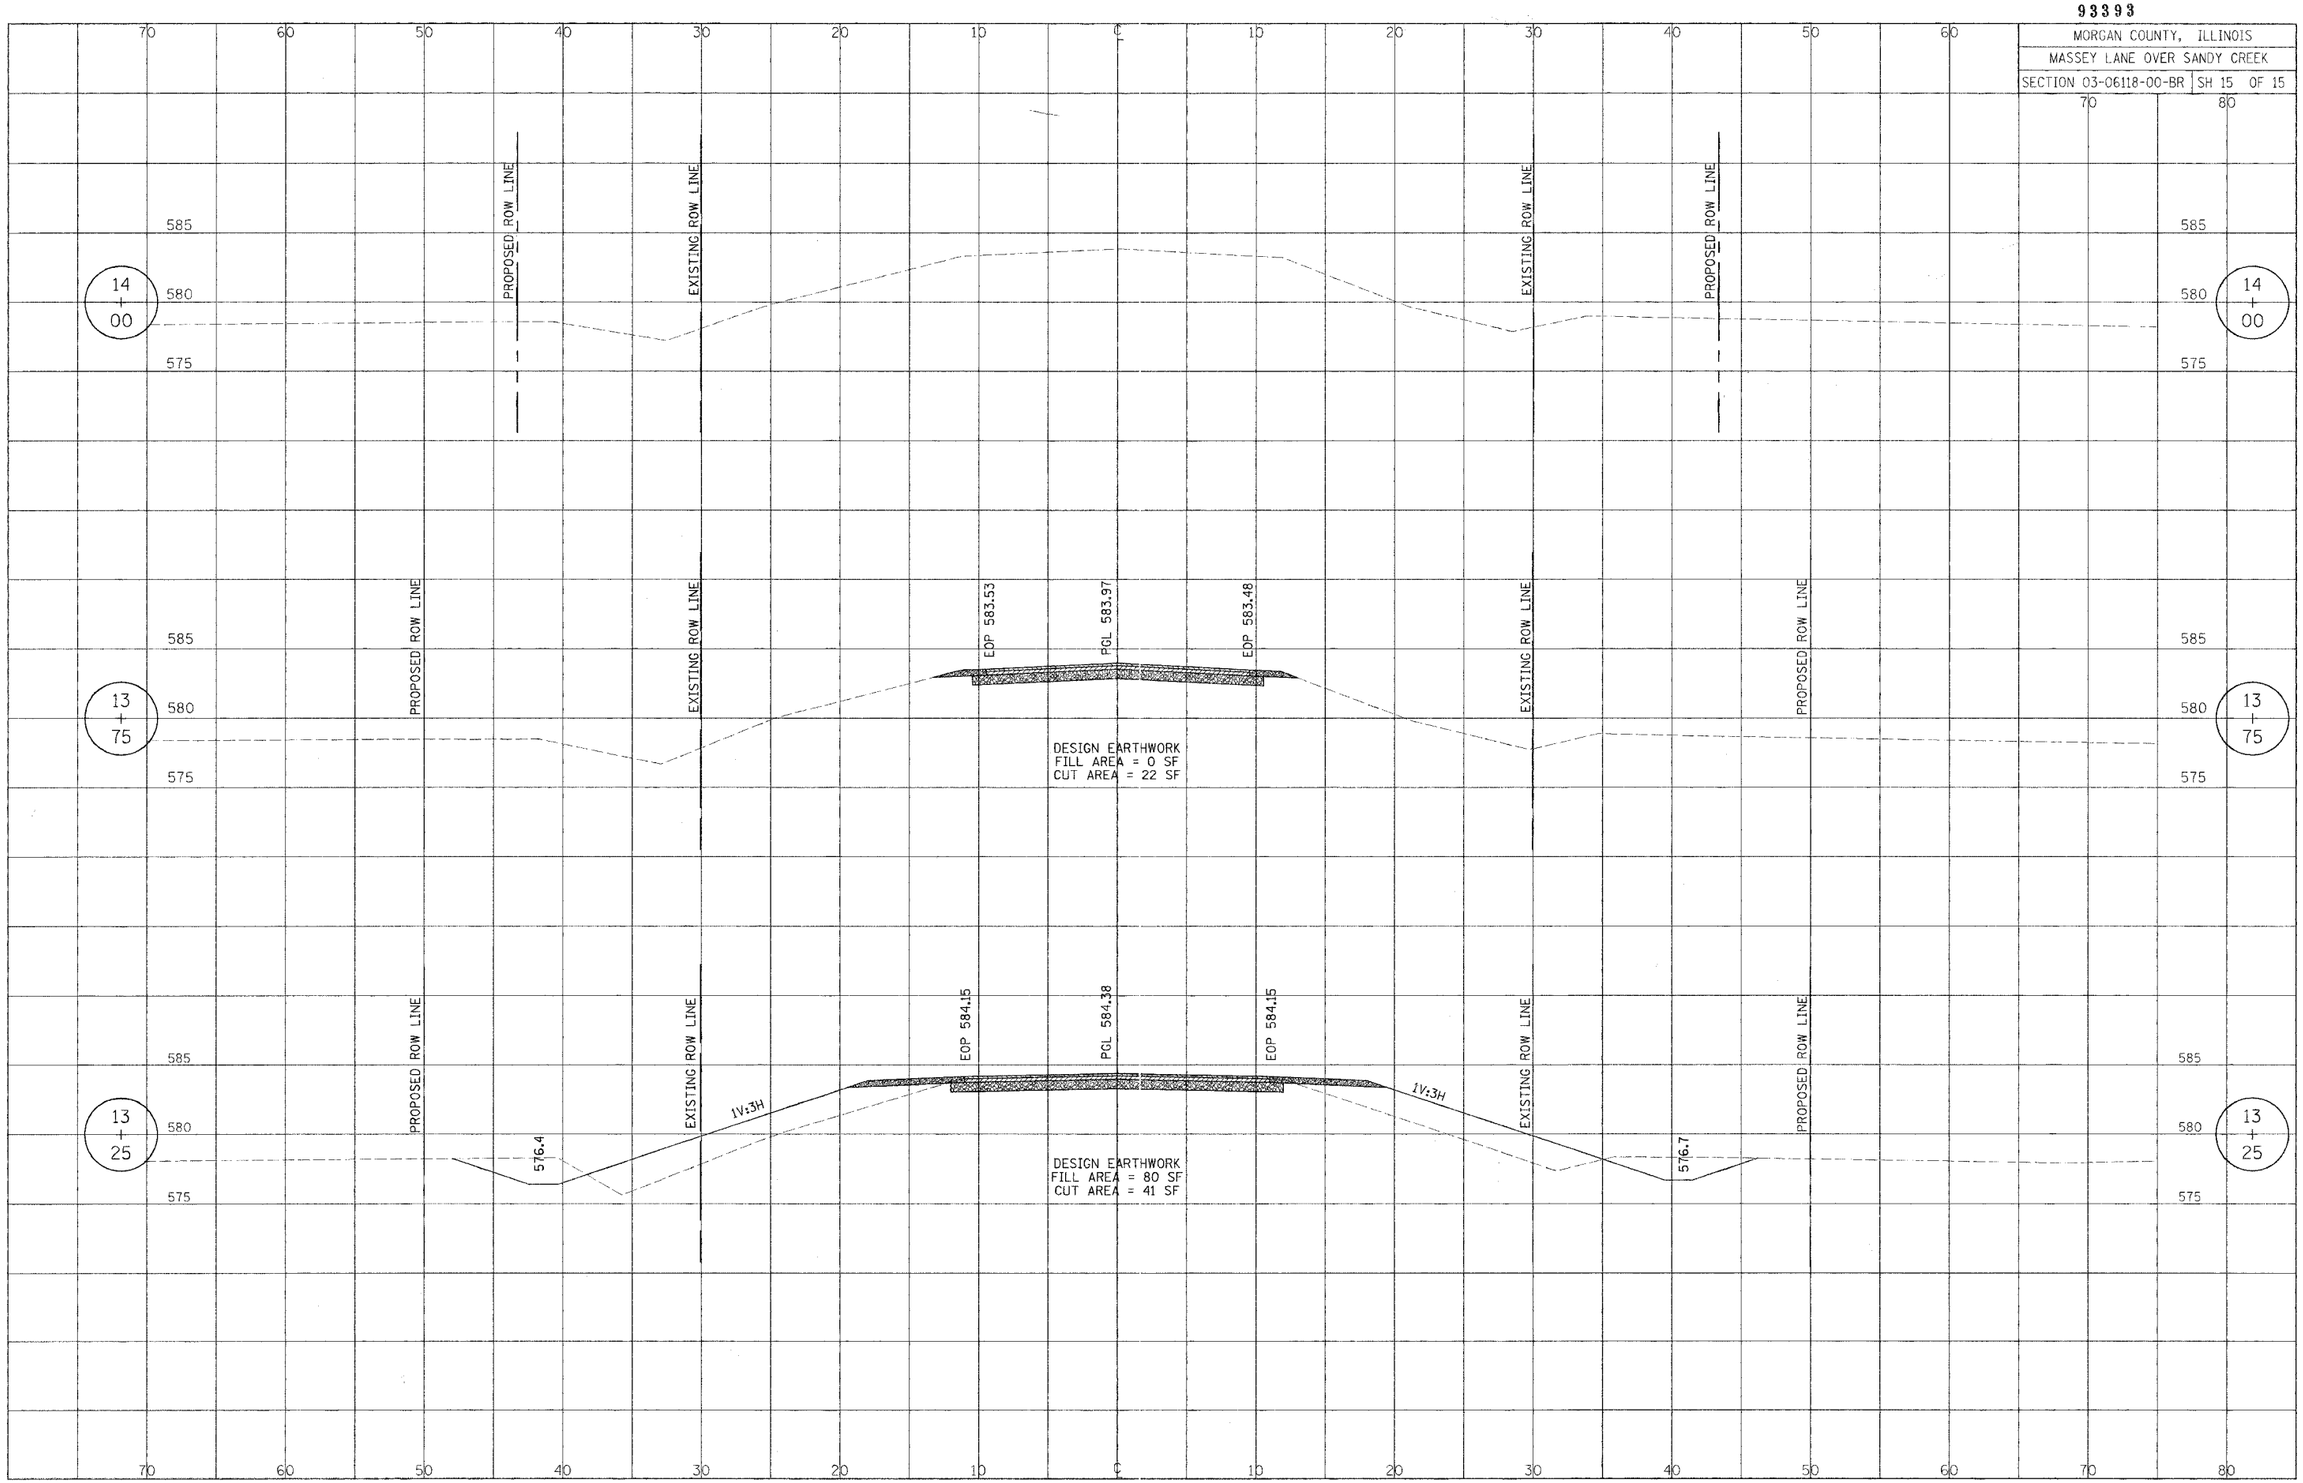
SECTION 03-06118-00-BR | SH 15 OF 15