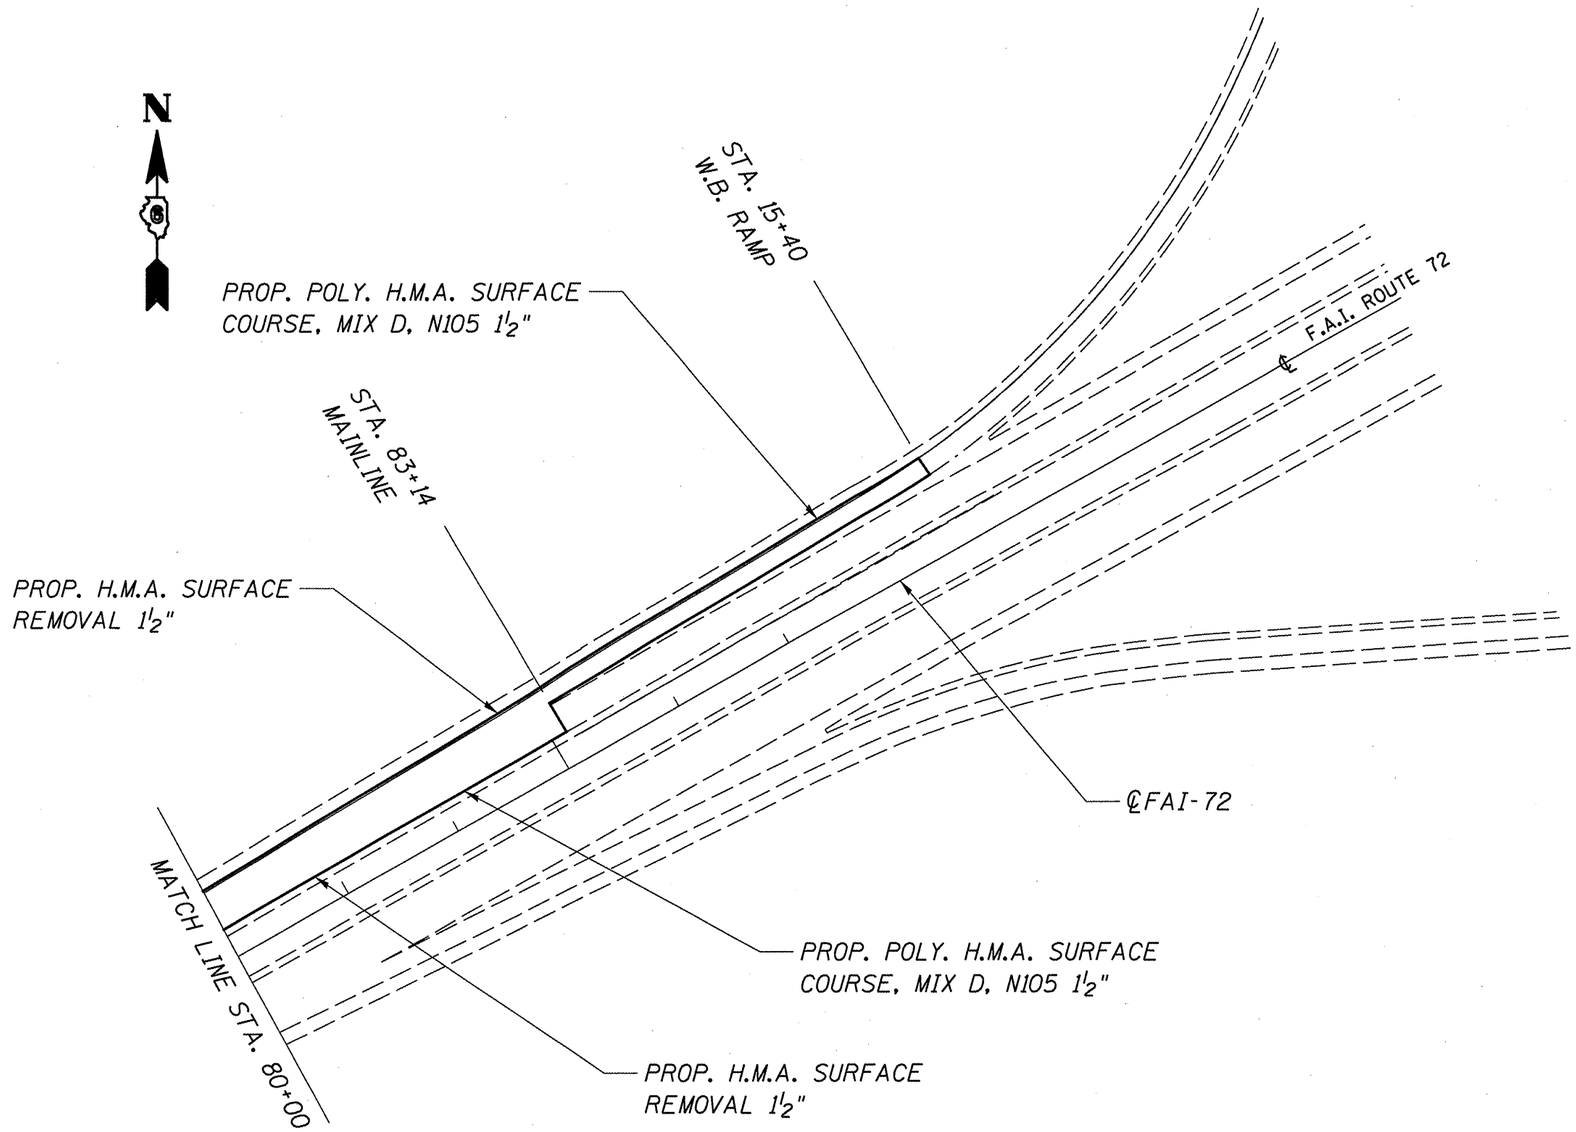

NOTE:
SEE SHEET 13 OF 13 FOR DETOUR SIGNING

PLAN
FAI 72 (I-72)
SECT. 84-10-1, PATCHING
SANGAMON COUNTY