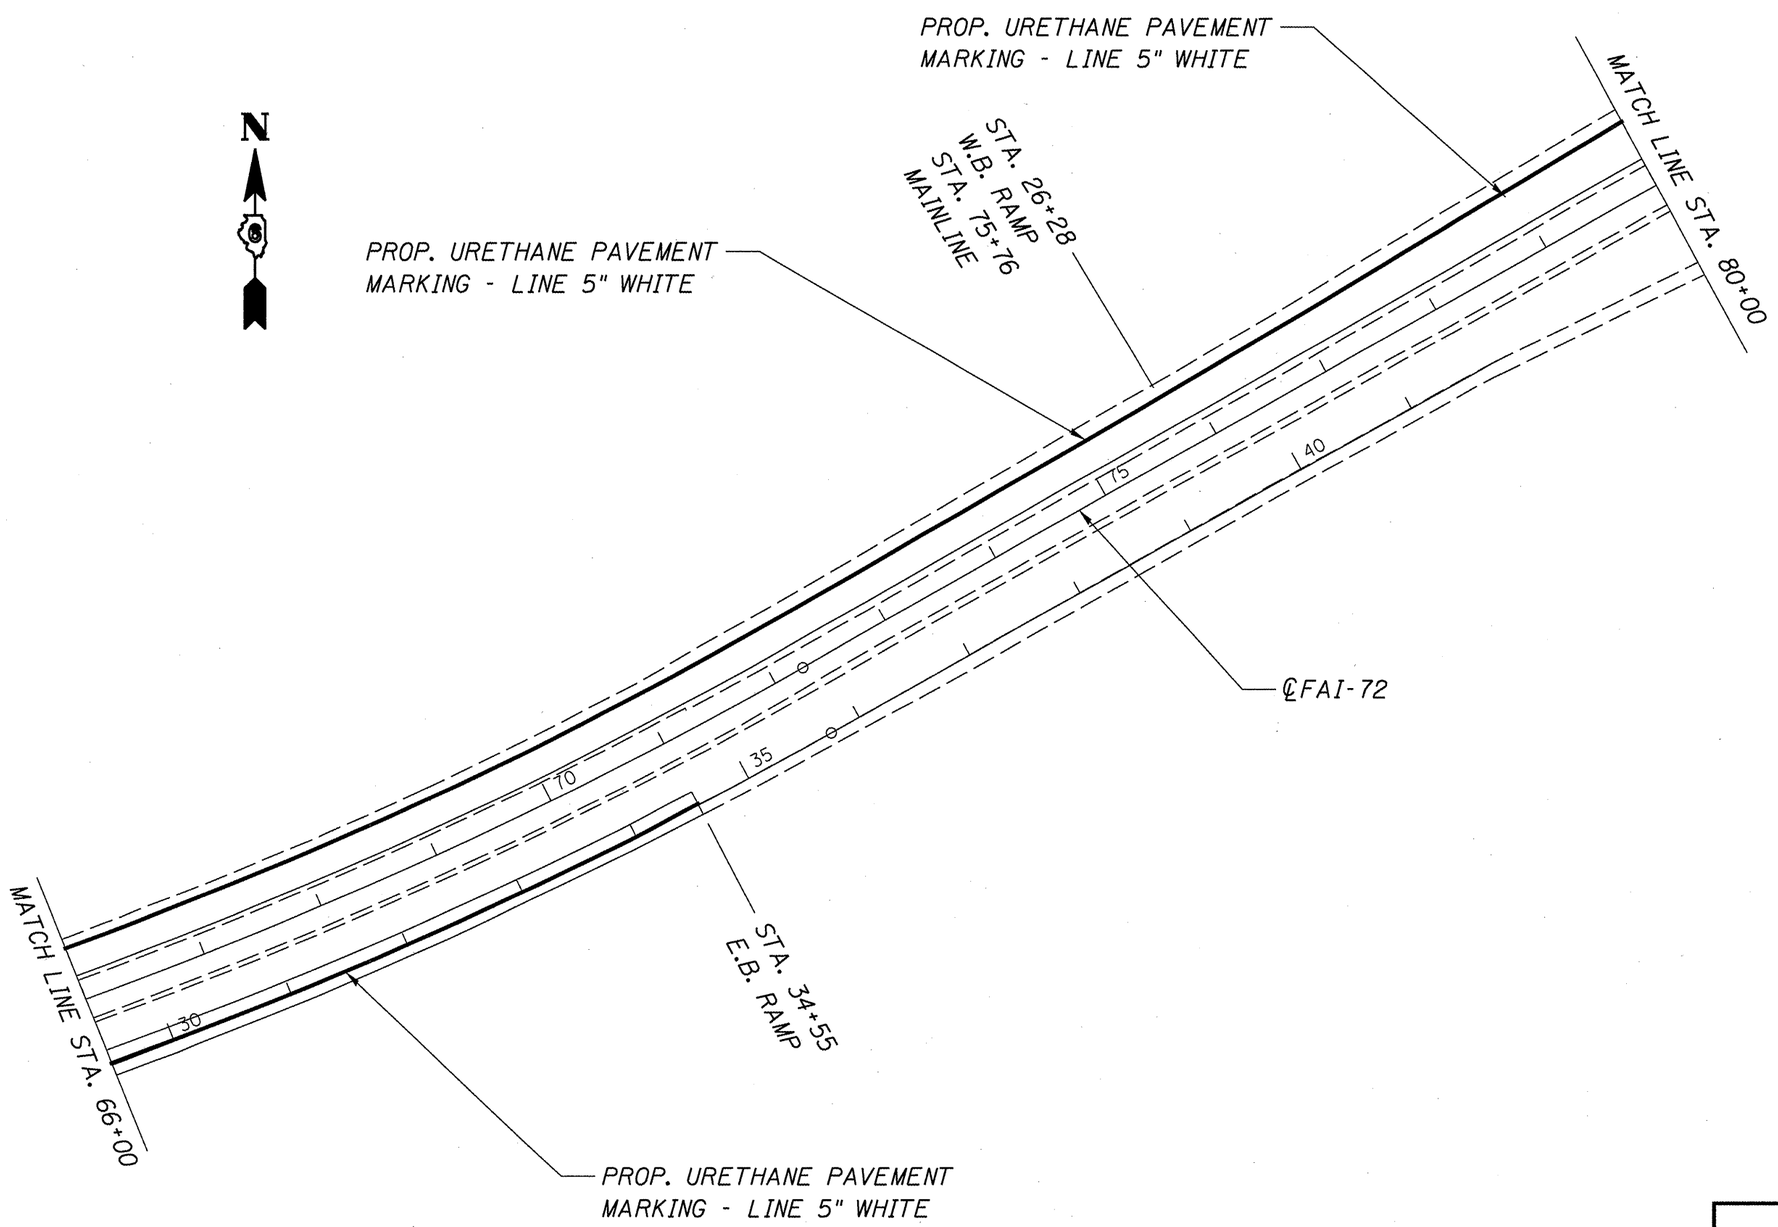

PAVEMENT MARKING
FAI 72 (I-72)
SECT. 84-10-1, PATCHING
SANGAMON COUNTY