FAS	SECTION	COUNTY	TOTAL SHEETS	SH N
690	05-00261-00-BR	CLARK	14	

STA. 11+00 TO STA. 12+50

FED. ROAD DIST. NO. | ILLINOIS | CONTRACT NO. 95480

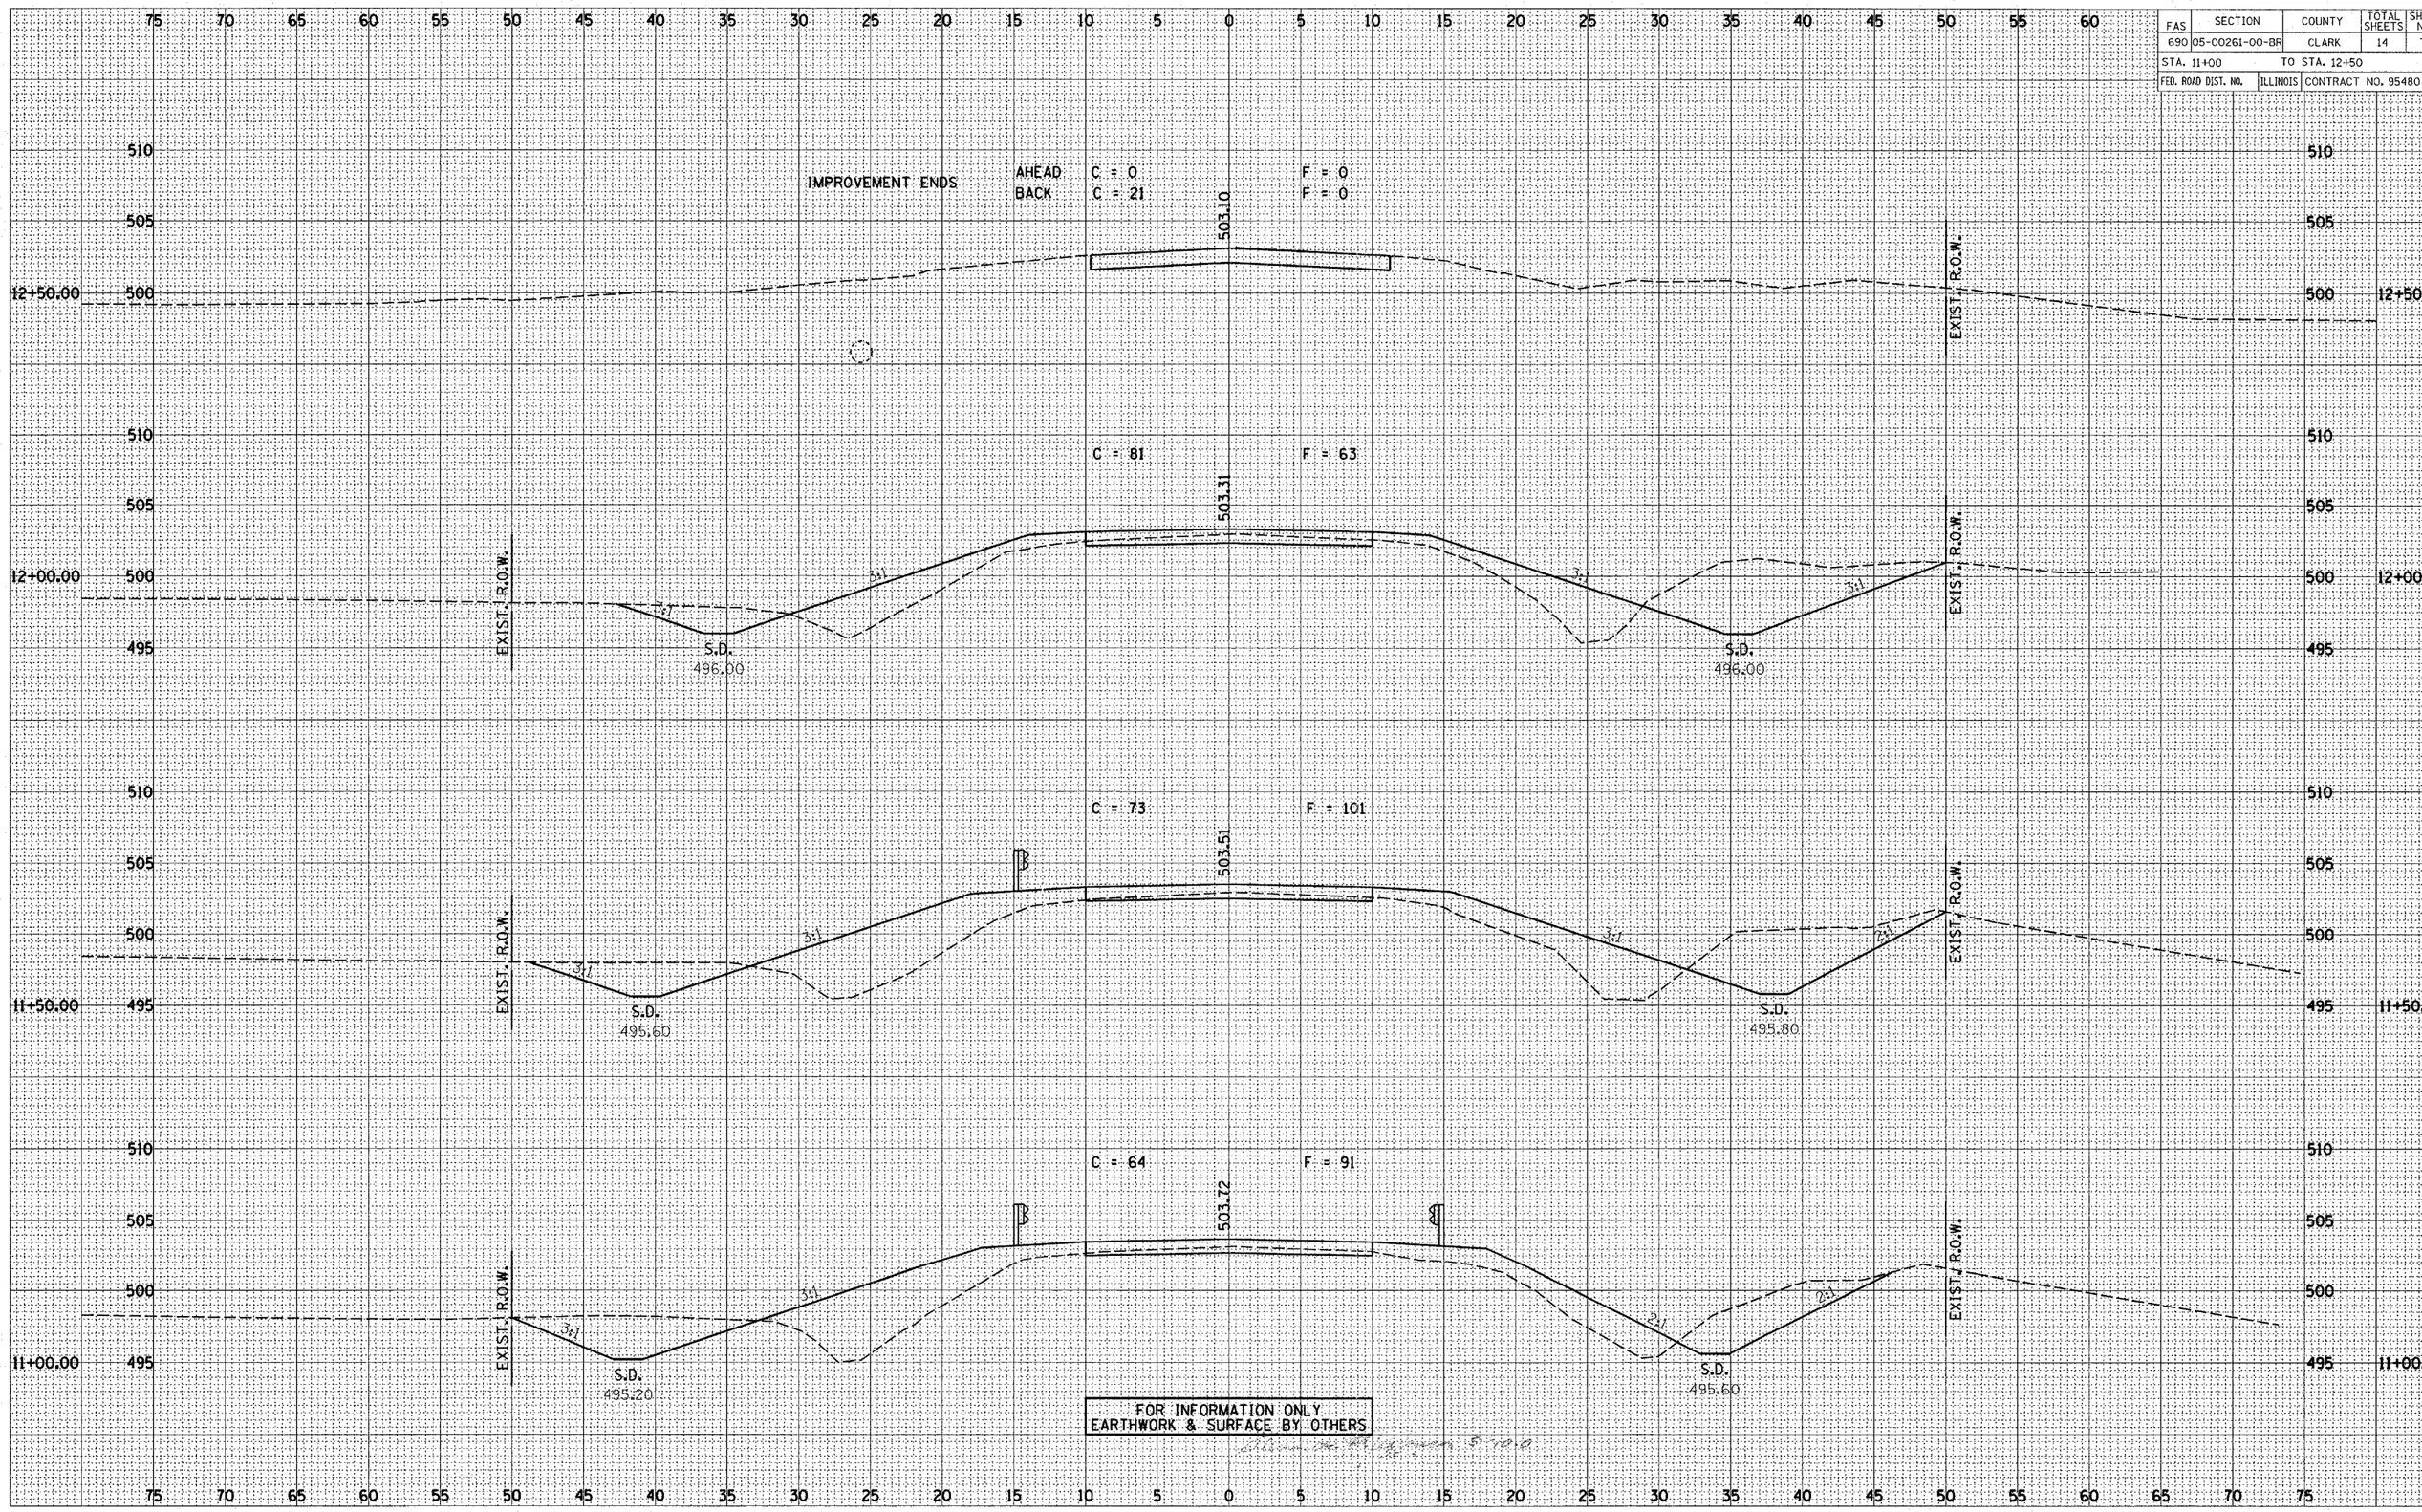

NOTE BOOK
TEMPLATE
AREAS
AREAS CHECKED
NO.