ORIGINAL SURVEY		BY	DATE
	SURVEYED		
	PLOTTED		
NOTE BOOK	TEMPLATE		
	AREAS		
NO.	AREAS CHECKED		

CHRISTOPHER B. BURKE ENGINEERING LTD.
9575 West Higgins Road, Suite 600
Rosemont, Illinois 60018
(847) 823-0500

FINAL SURVEY		BY	DATE
	SURVEYED		
	PLOTTED		
NOTE BOOK	TEMPLATE		
	AREAS		
NO.	AREAS CHECKED		

12/4/2009
1:10
N:\LIBERTYVILLE\95-383-C\dwg\95383TBL.dwg
N:\LIBERTYVILLE\95-383-C\dwg\95383TBL

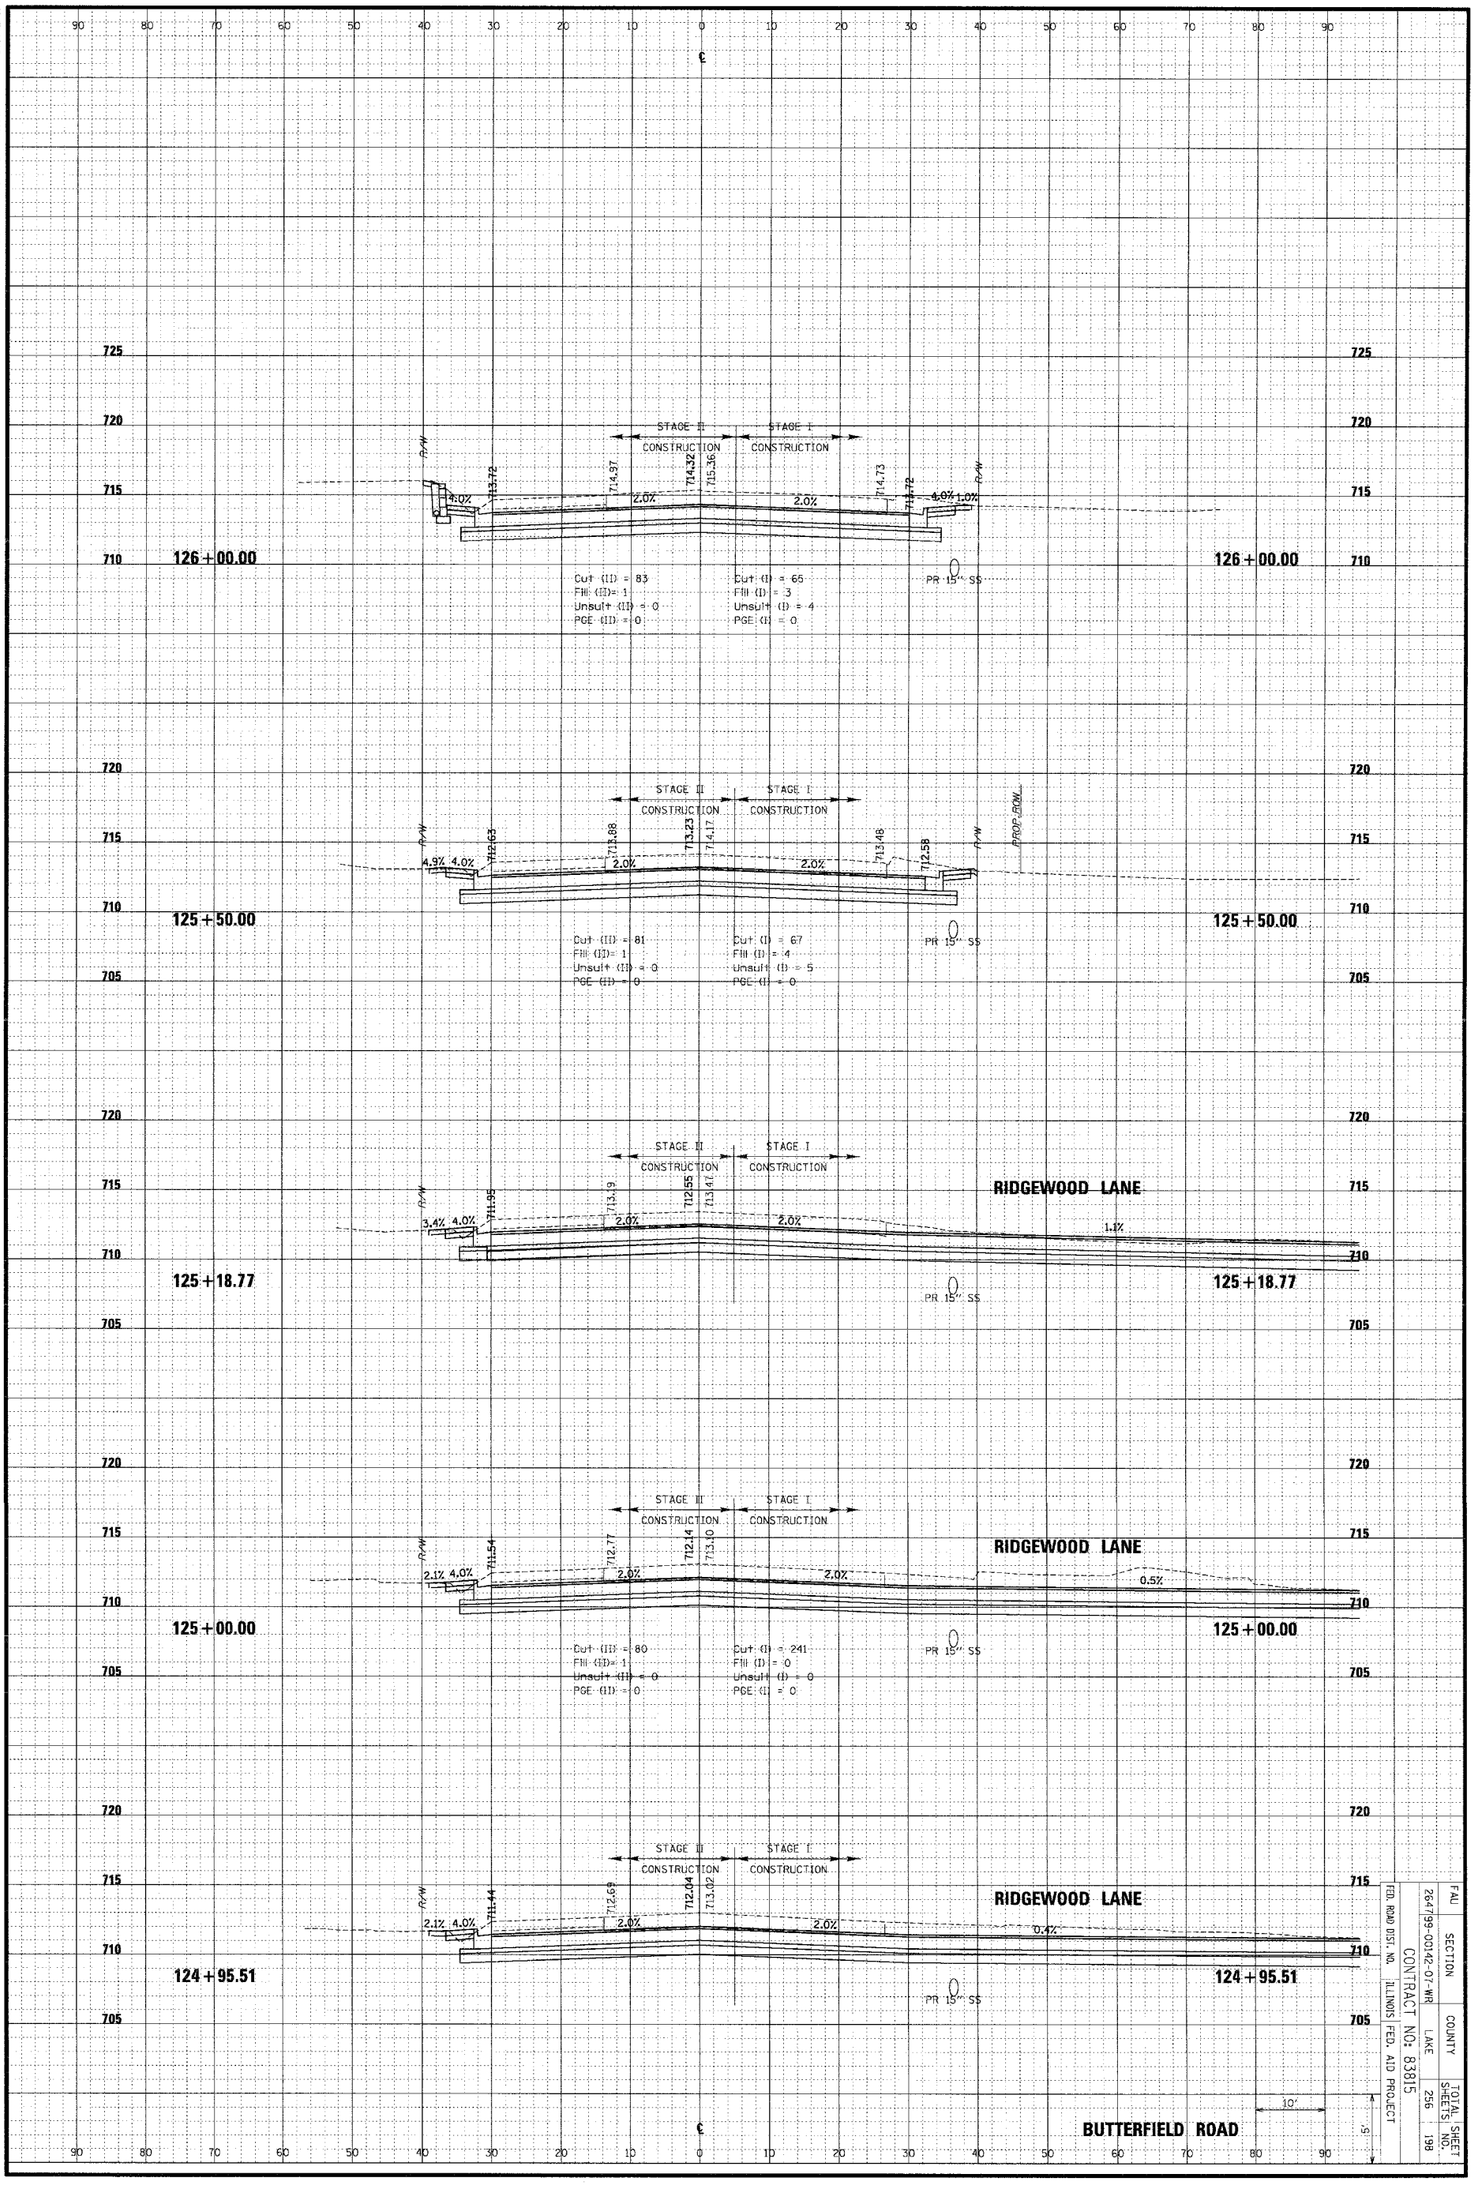

FAU	SECTION	COUNTY	TOTAL SHEETS	SHEET NO.
264/99-00142-07-WR		LAKE	256	198

CONTRACT NO: 83815

FED. ROAD DIST. NO. ILLINOIS FED. AID PROJECT