ORIGINAL SURVEY		BY	DATE
NOTE BOOK	SURVEYED		
	PLOTTED		
	TEMPLATE		
NO.	AREAS		
	AREAS CHECKED		

CHRISTOPHER B. BURKE ENGINEERING LTD.
9575 West Higgins Road, Suite 600
Rosemont, Illinois 60018
(847) 823-0500

FINAL SURVEY		BY	DATE
NOTE BOOK	SURVEYED		
	PLOTTED		
	TEMPLATE		
NO.	AREAS		
	AREAS CHECKED		

12/22/2005
1:10
N:\LIBERTYVILLE\639-385-C\Civil\Sheets\TEMPLAT

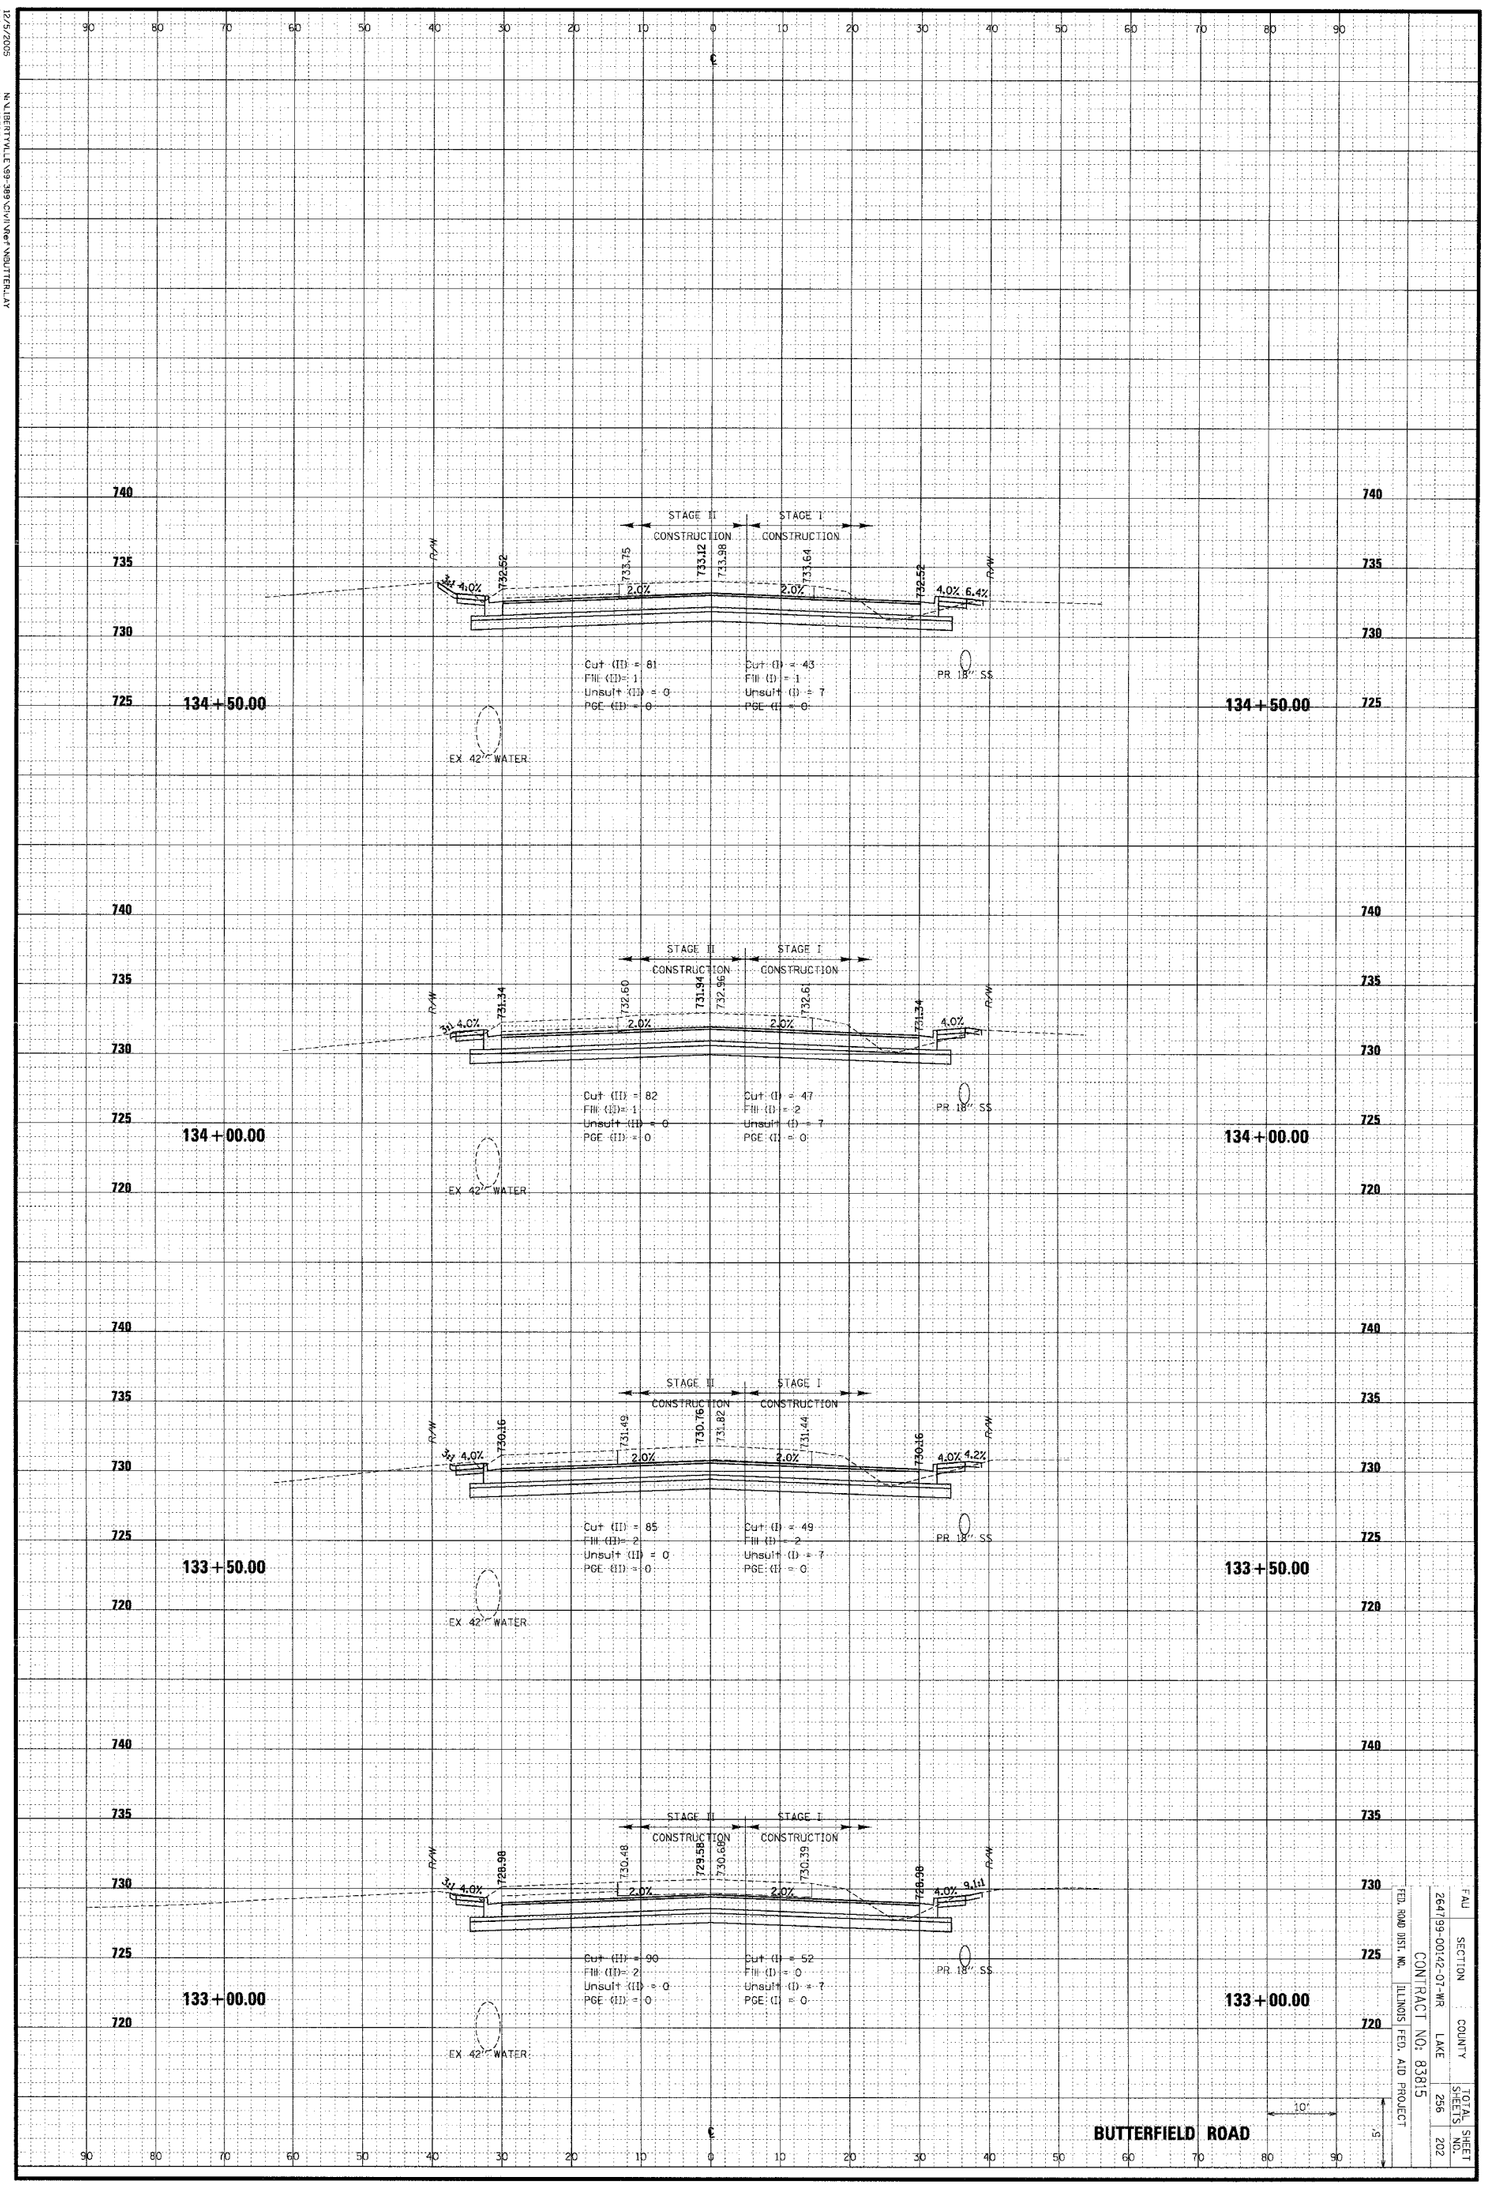

FAU	SECTION	COUNTY	TOTAL SHEETS	SHEET NO.
2647	09-00142-07-WR	LAKE	256	202

CONTRACT NO. 83815

FED. ROAD DIST. NO. ILLINOIS FED. AID PROJECT