ORIGINAL SURVEY		BY	DATE
	SURVEYED		
	PLOTTED		
NOTE BOOK	TEMPLATE		
	AREAS		
NO.	AREAS CHECKED		

CHRISTOPHER B. BURKE ENGINEERING LTD.
9575 West Higgins Road, Suite 600
Rosemont, Illinois 60018
(847) 823-0500

FINAL SURVEY		BY	DATE
	SURVEYED		
	PLOTTED		
NOTE BOOK	TEMPLATE		
	AREAS		
NO.	AREAS CHECKED		

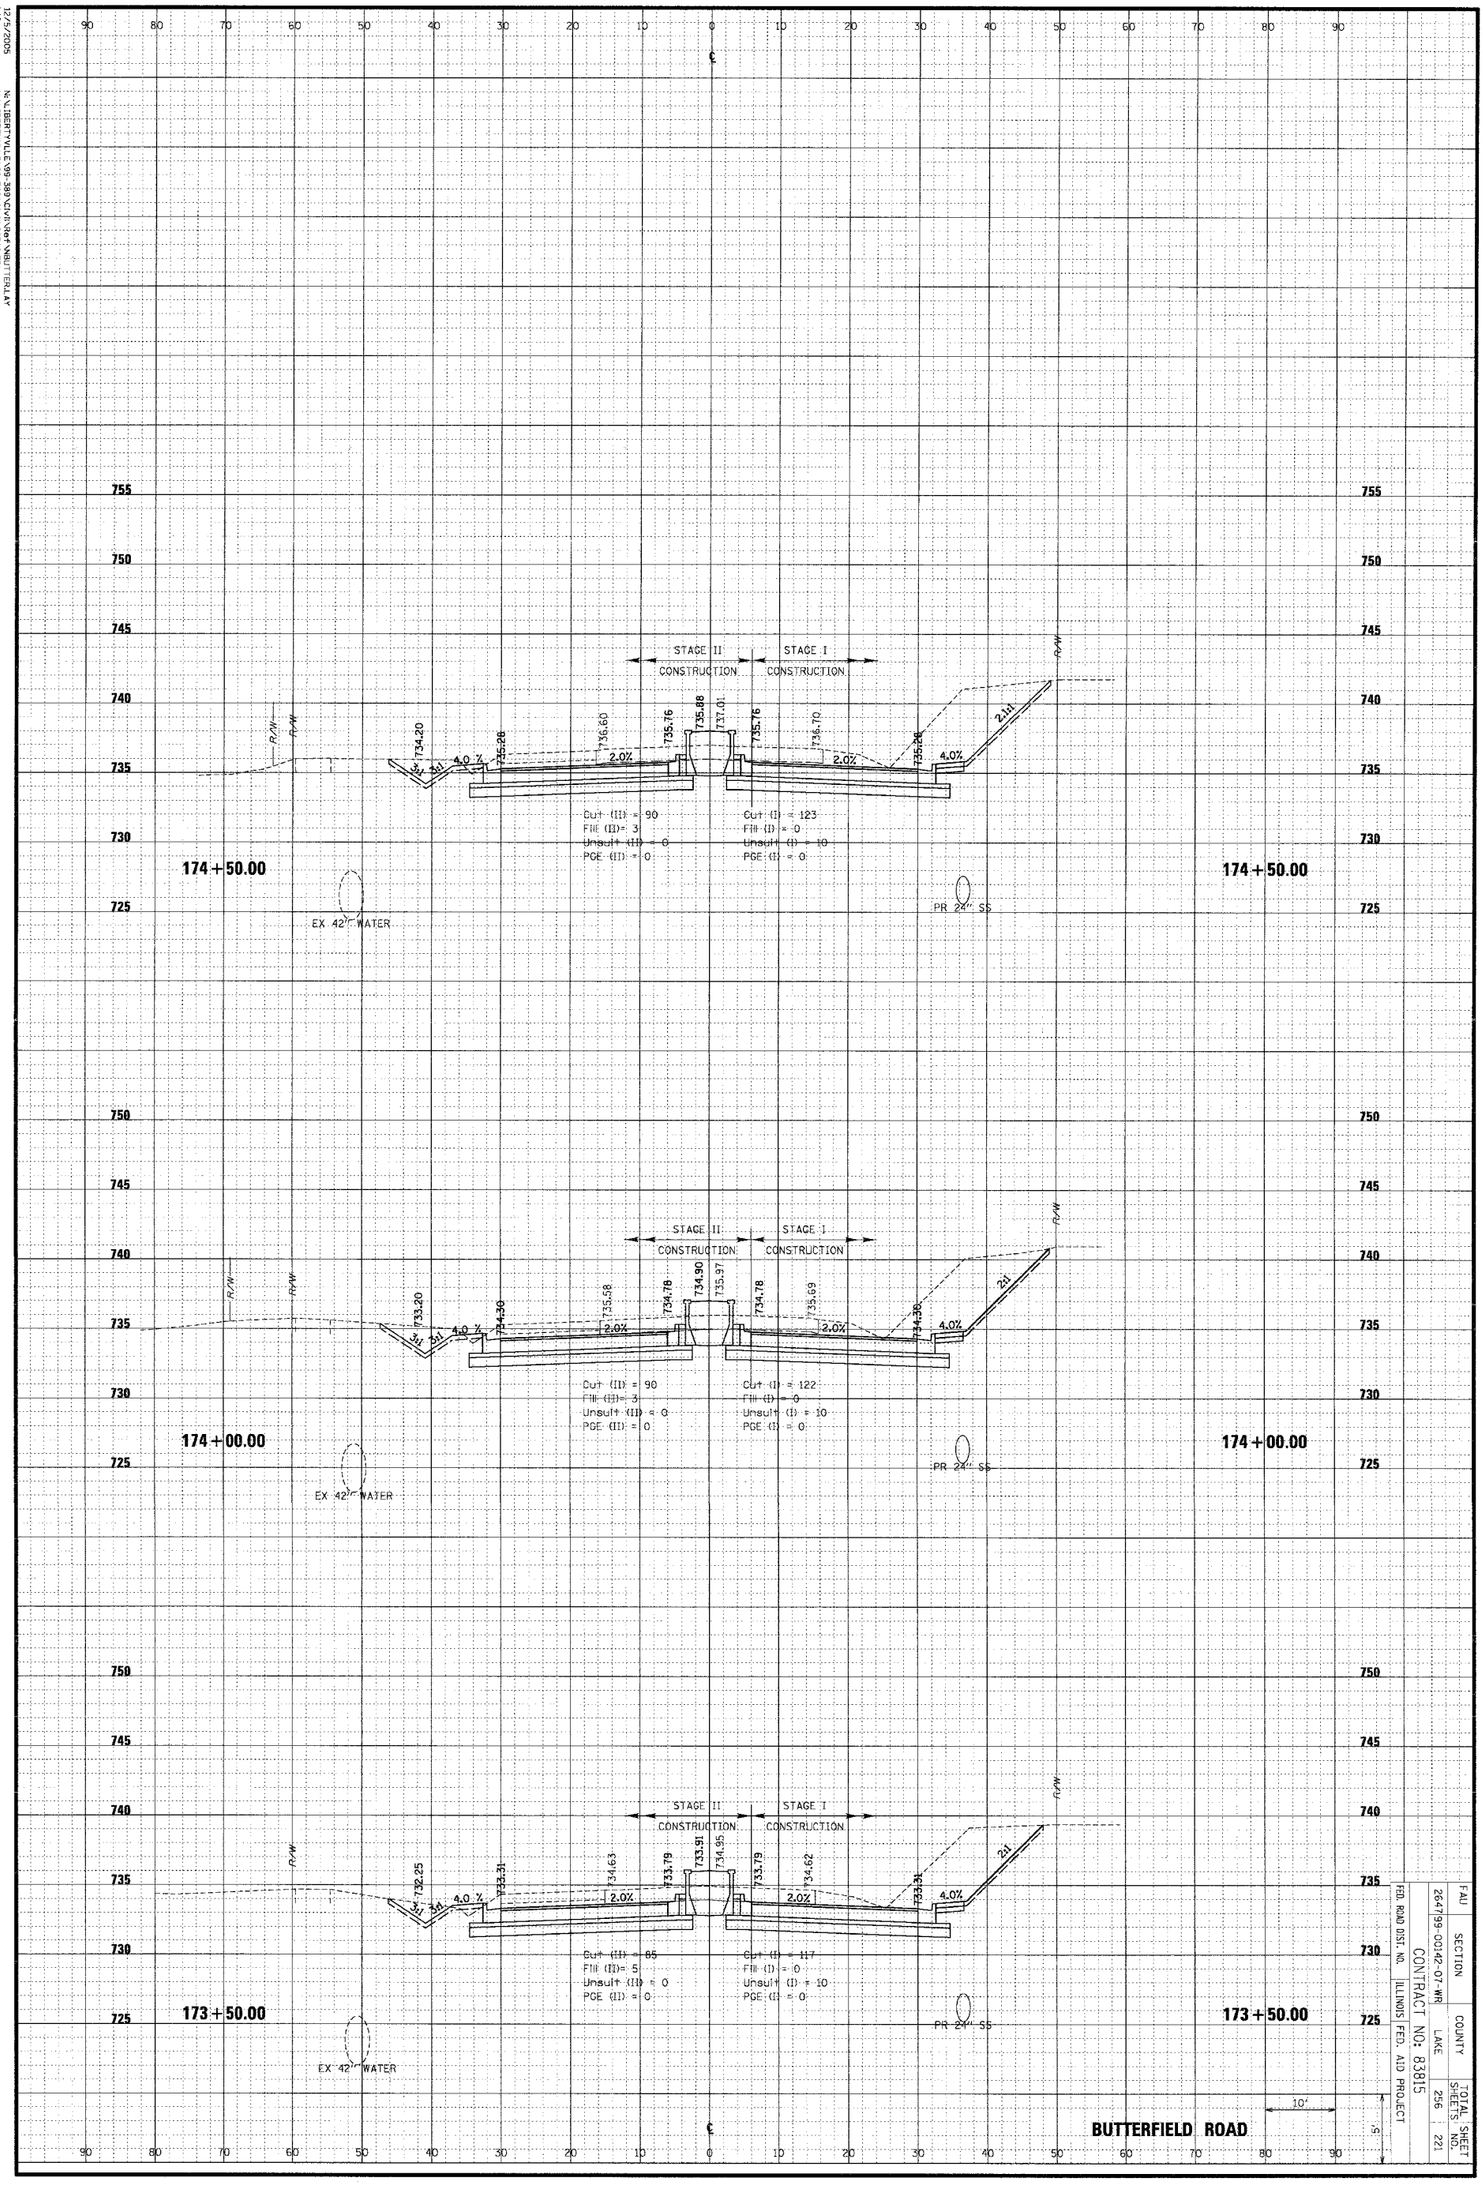

FAU	SECTION	COUNTY	TOTAL SHEET	SHEET NO.
2641/99	00142-07-WR	LAKE	256	221

FED. ROAD DIST. NO. ILLINOIS FED. AID PROJECT

CONTRACT NO: 83815

10/24/2005
10:01
N:\CBBURKE\LAKE COUNTY\83815\83815BL.DWG