CONTRACT NO. 95488
SHELBY COUNTY
SECTION 05-05.00-00-RS
FED. 65P
SHEET 25 OF 59 SHEETS

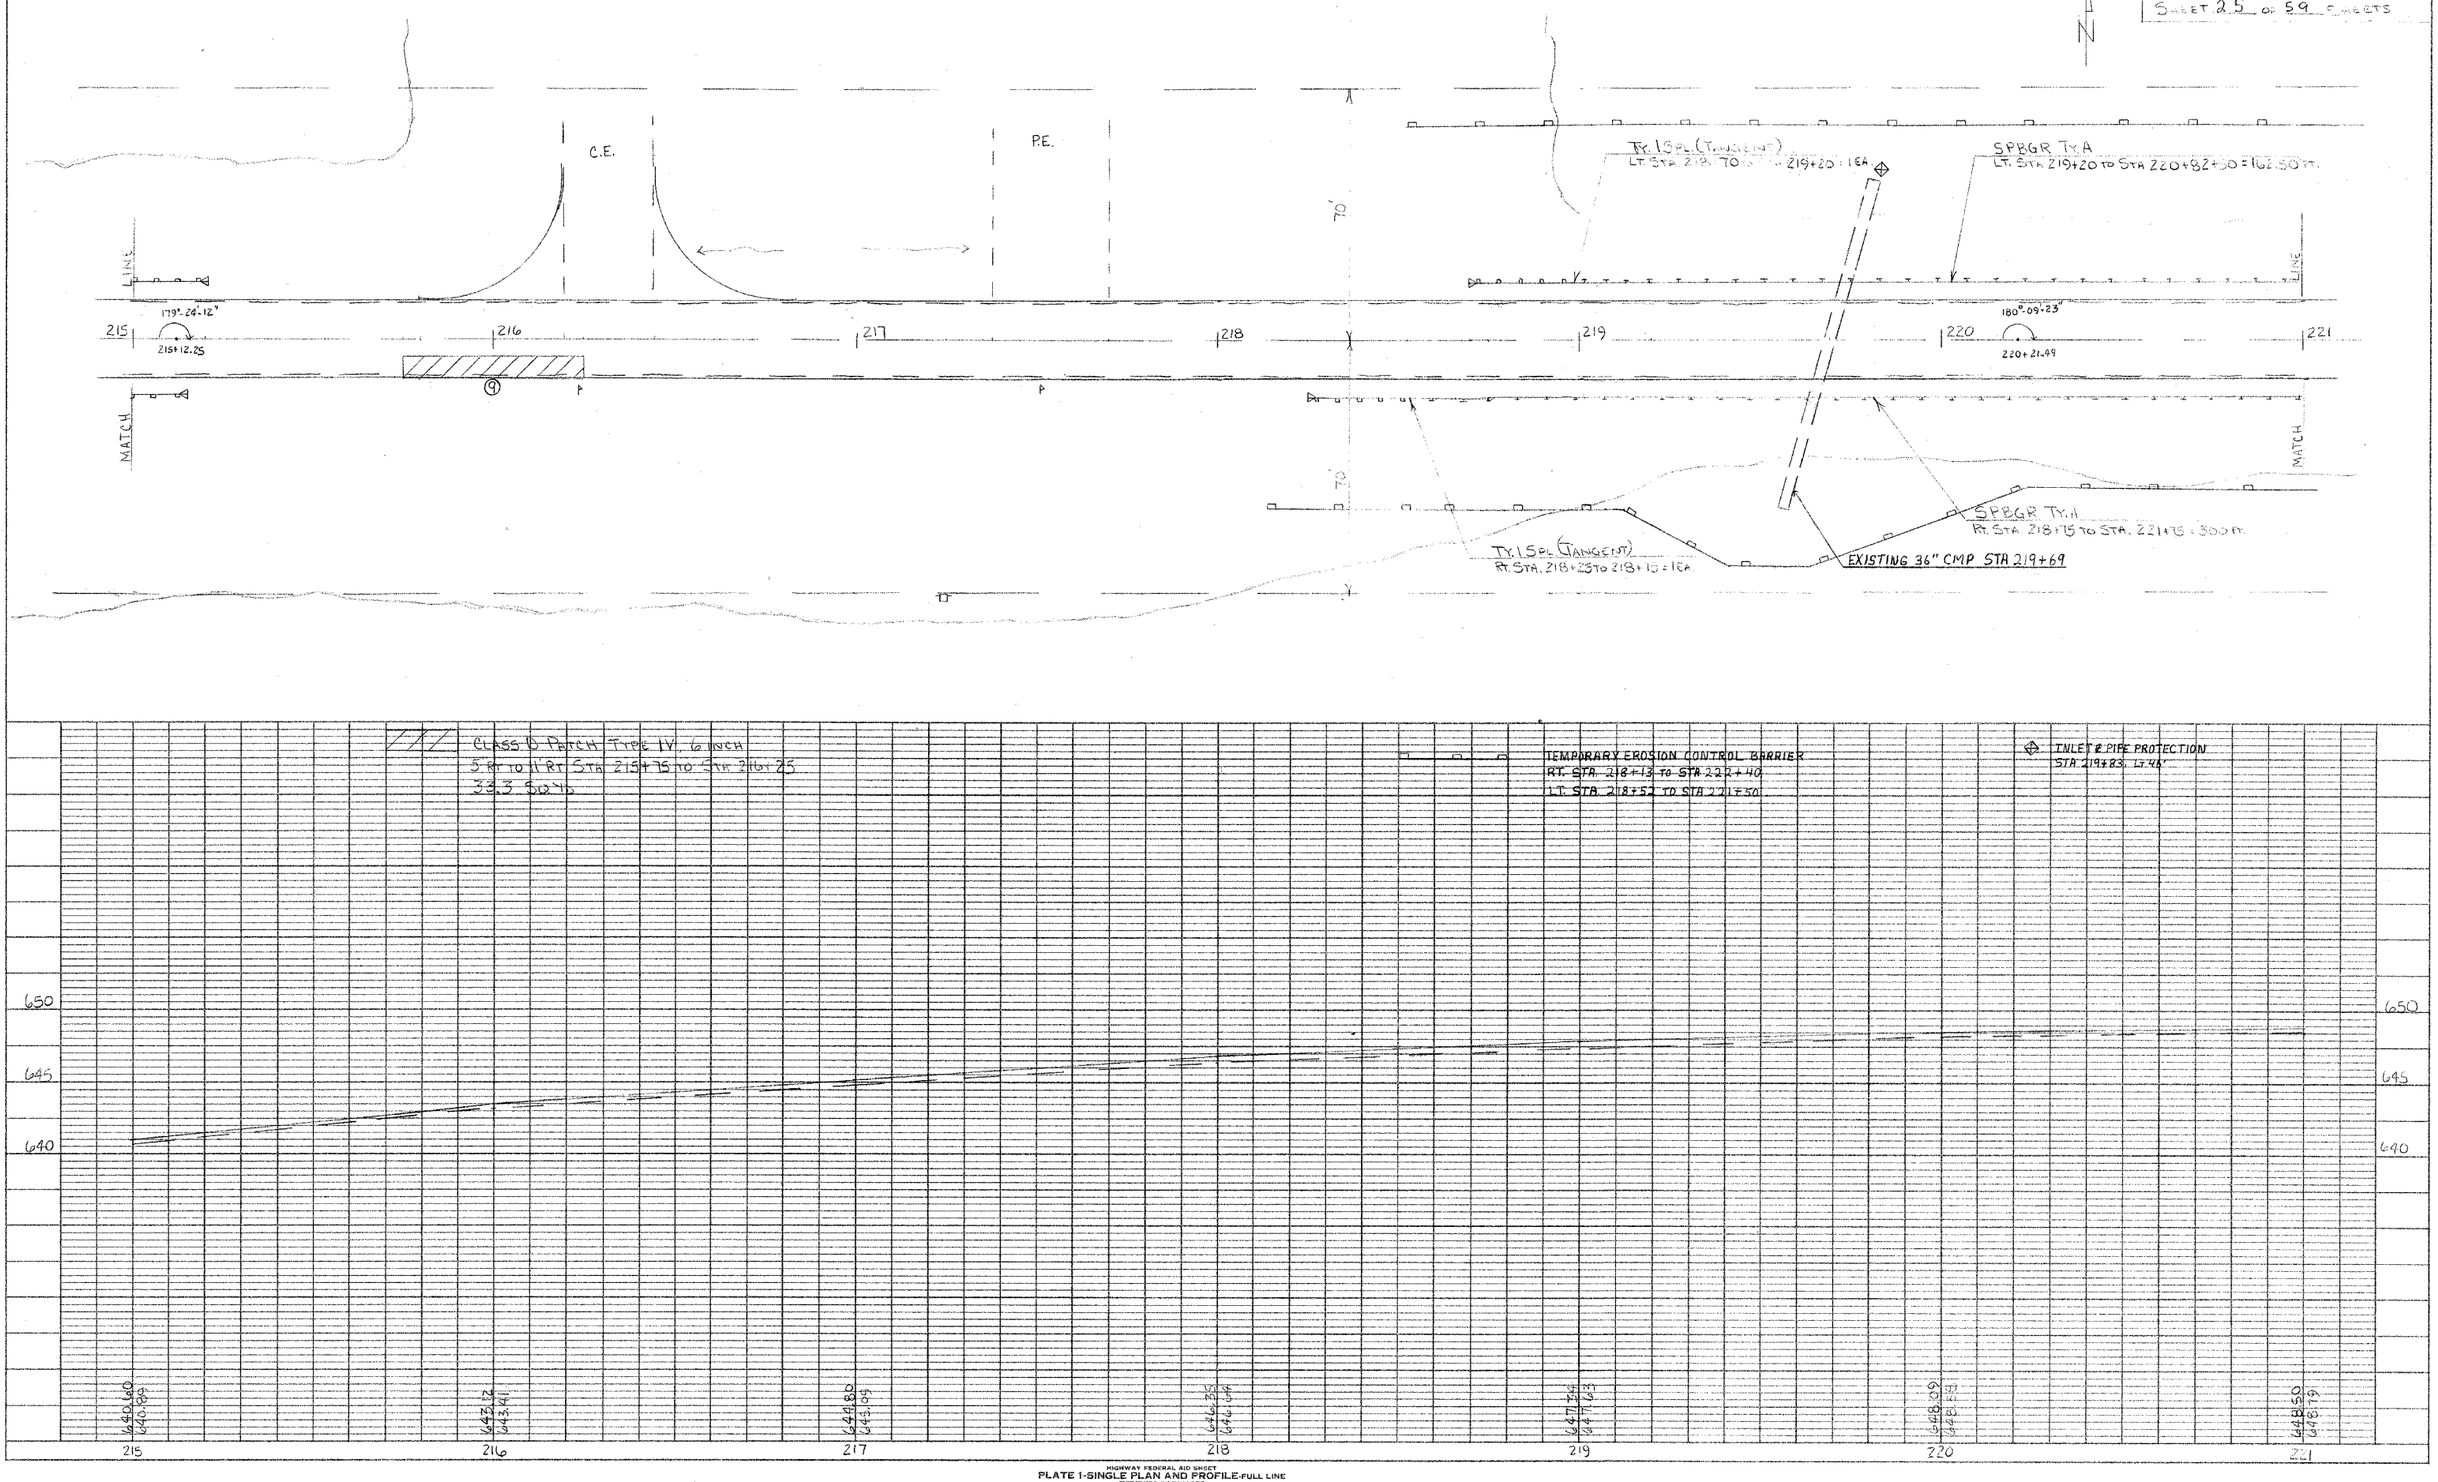

PLAN
SURVEYED
PLOTTED
NOTE BOOK ALIGNMENT CHECKED
RT. OF WAY CHECKED
No.
BY DATE

PROFILE
SURVEYED
PLOTTED
NOTE BOOK GRADES CHECKED
R.W. CHECKED
No. STRUCTURE LOCATIONS CHECKED
BY DATE