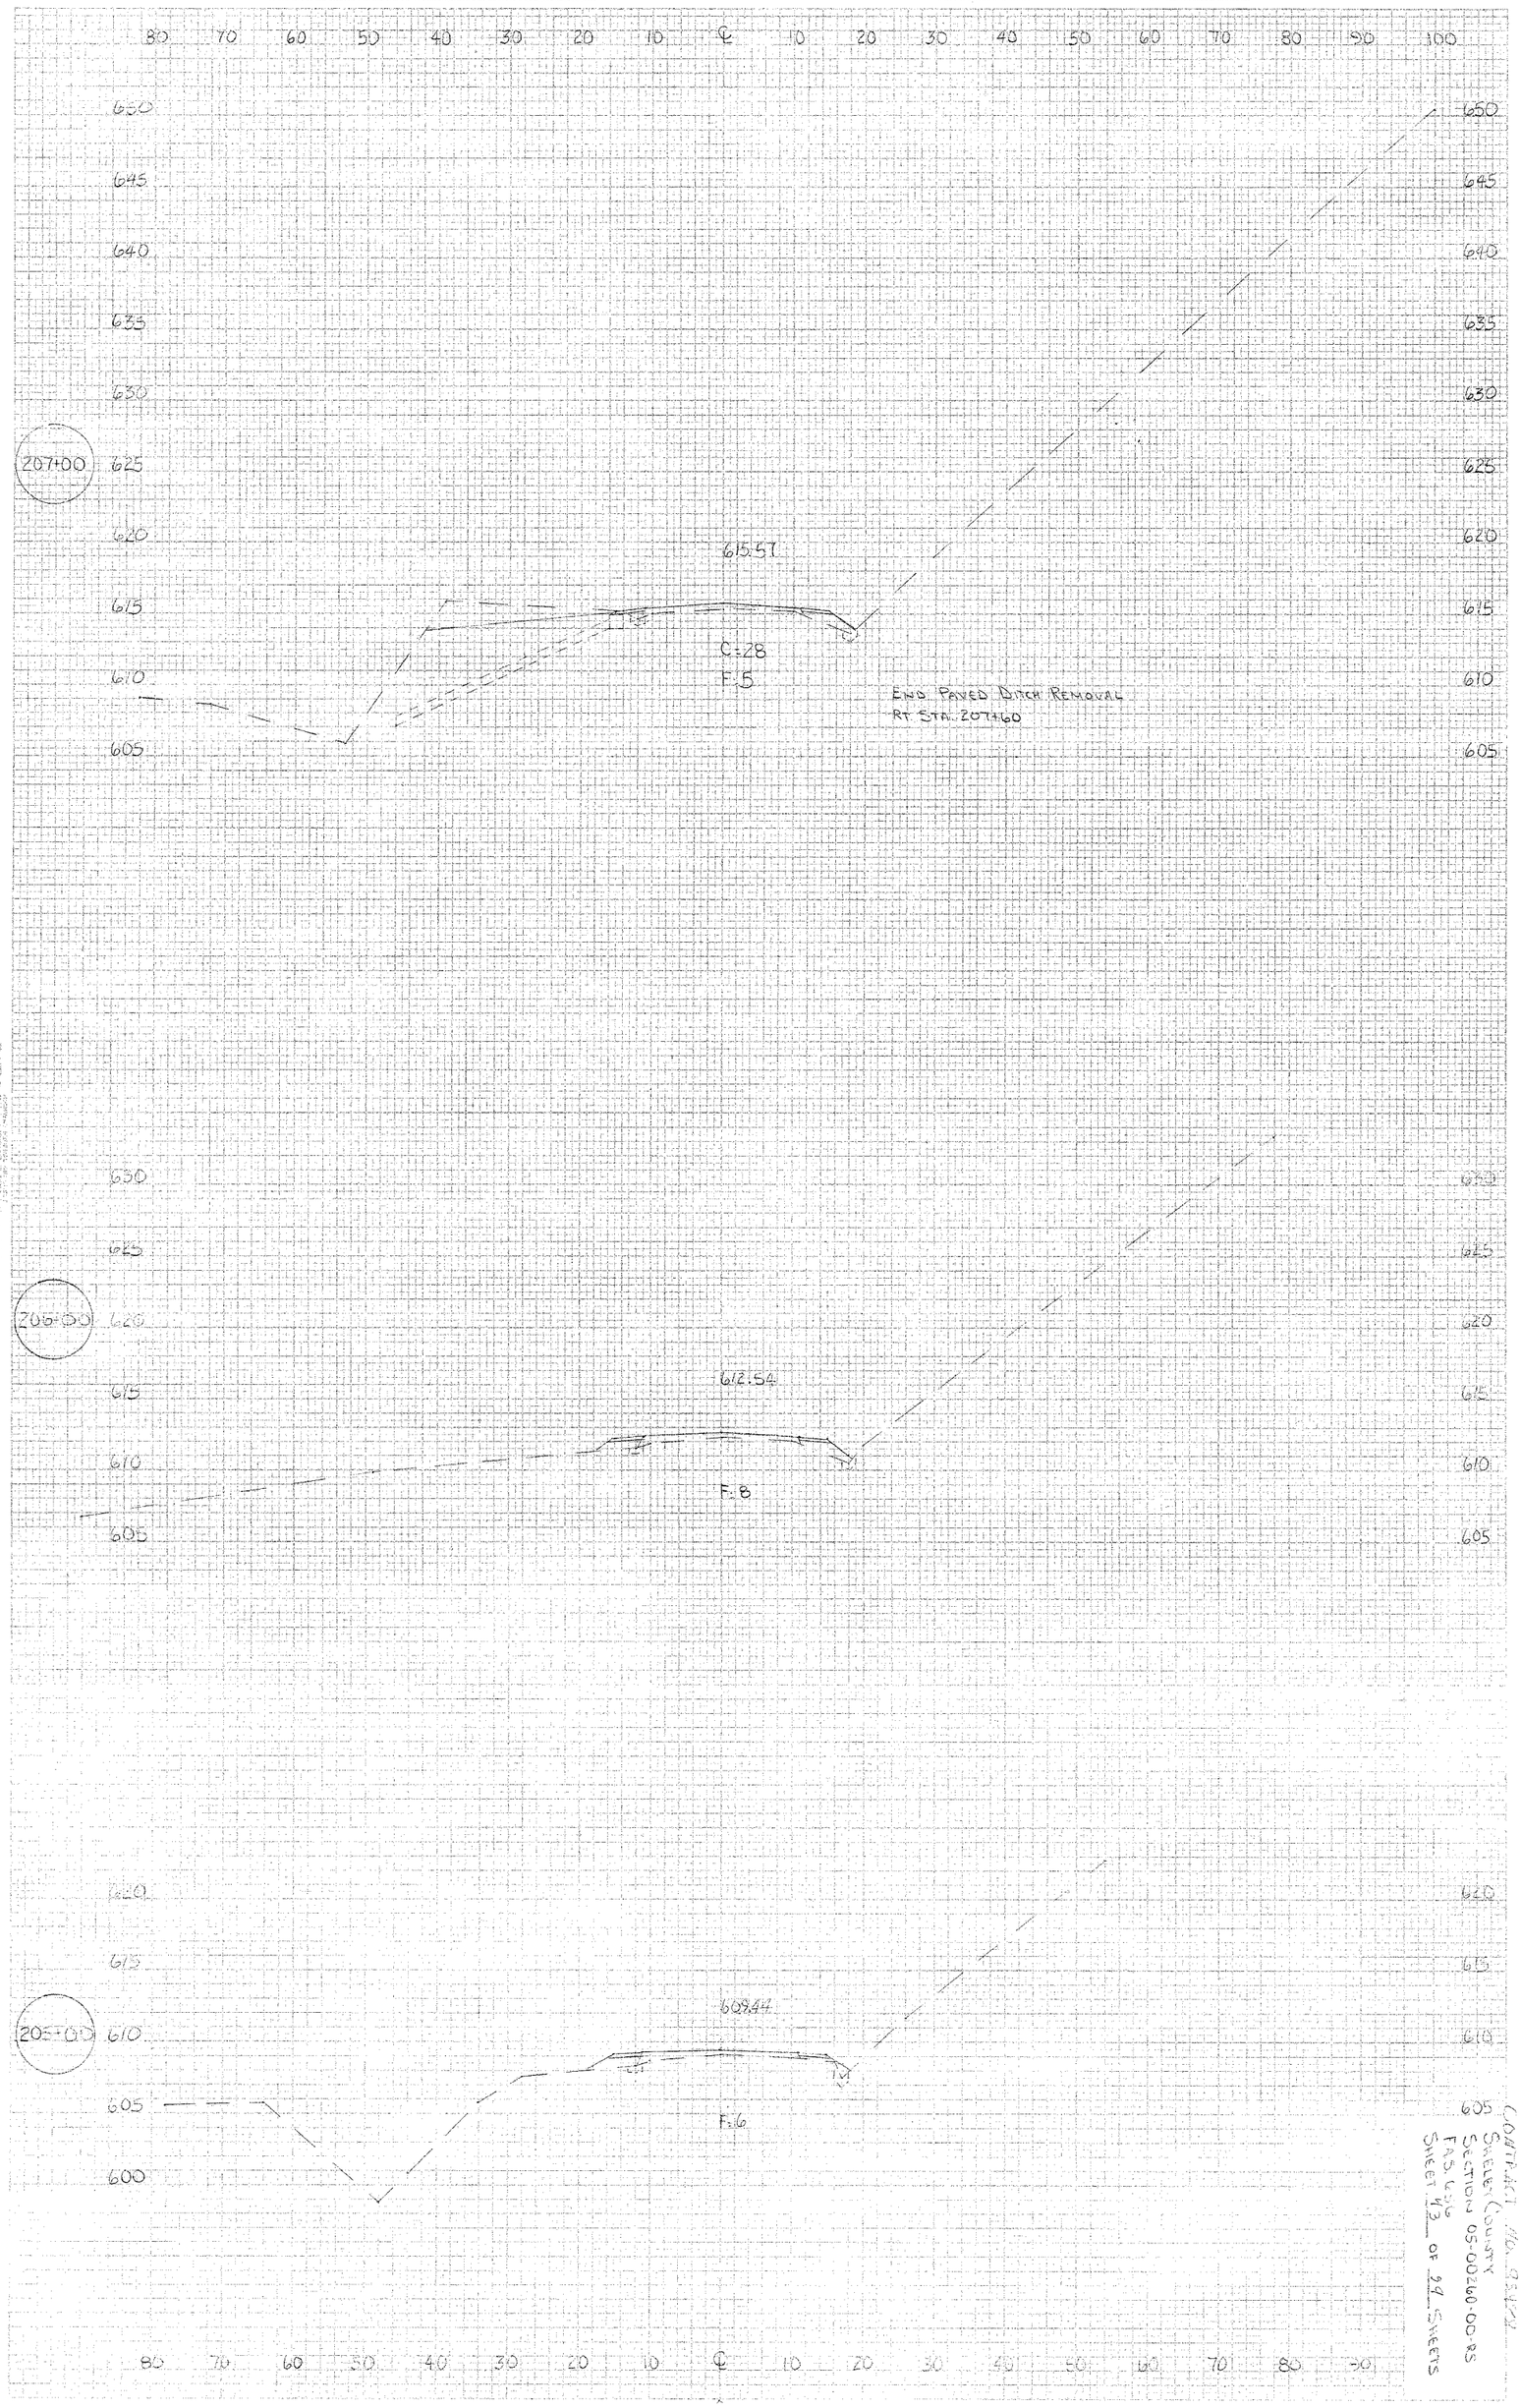

CONTRACT NO. 95-24
SHELBY COUNTY
SECTION 05-00260-00-BR
FAS 4010
SHEET 13 OF 29 SHEETS