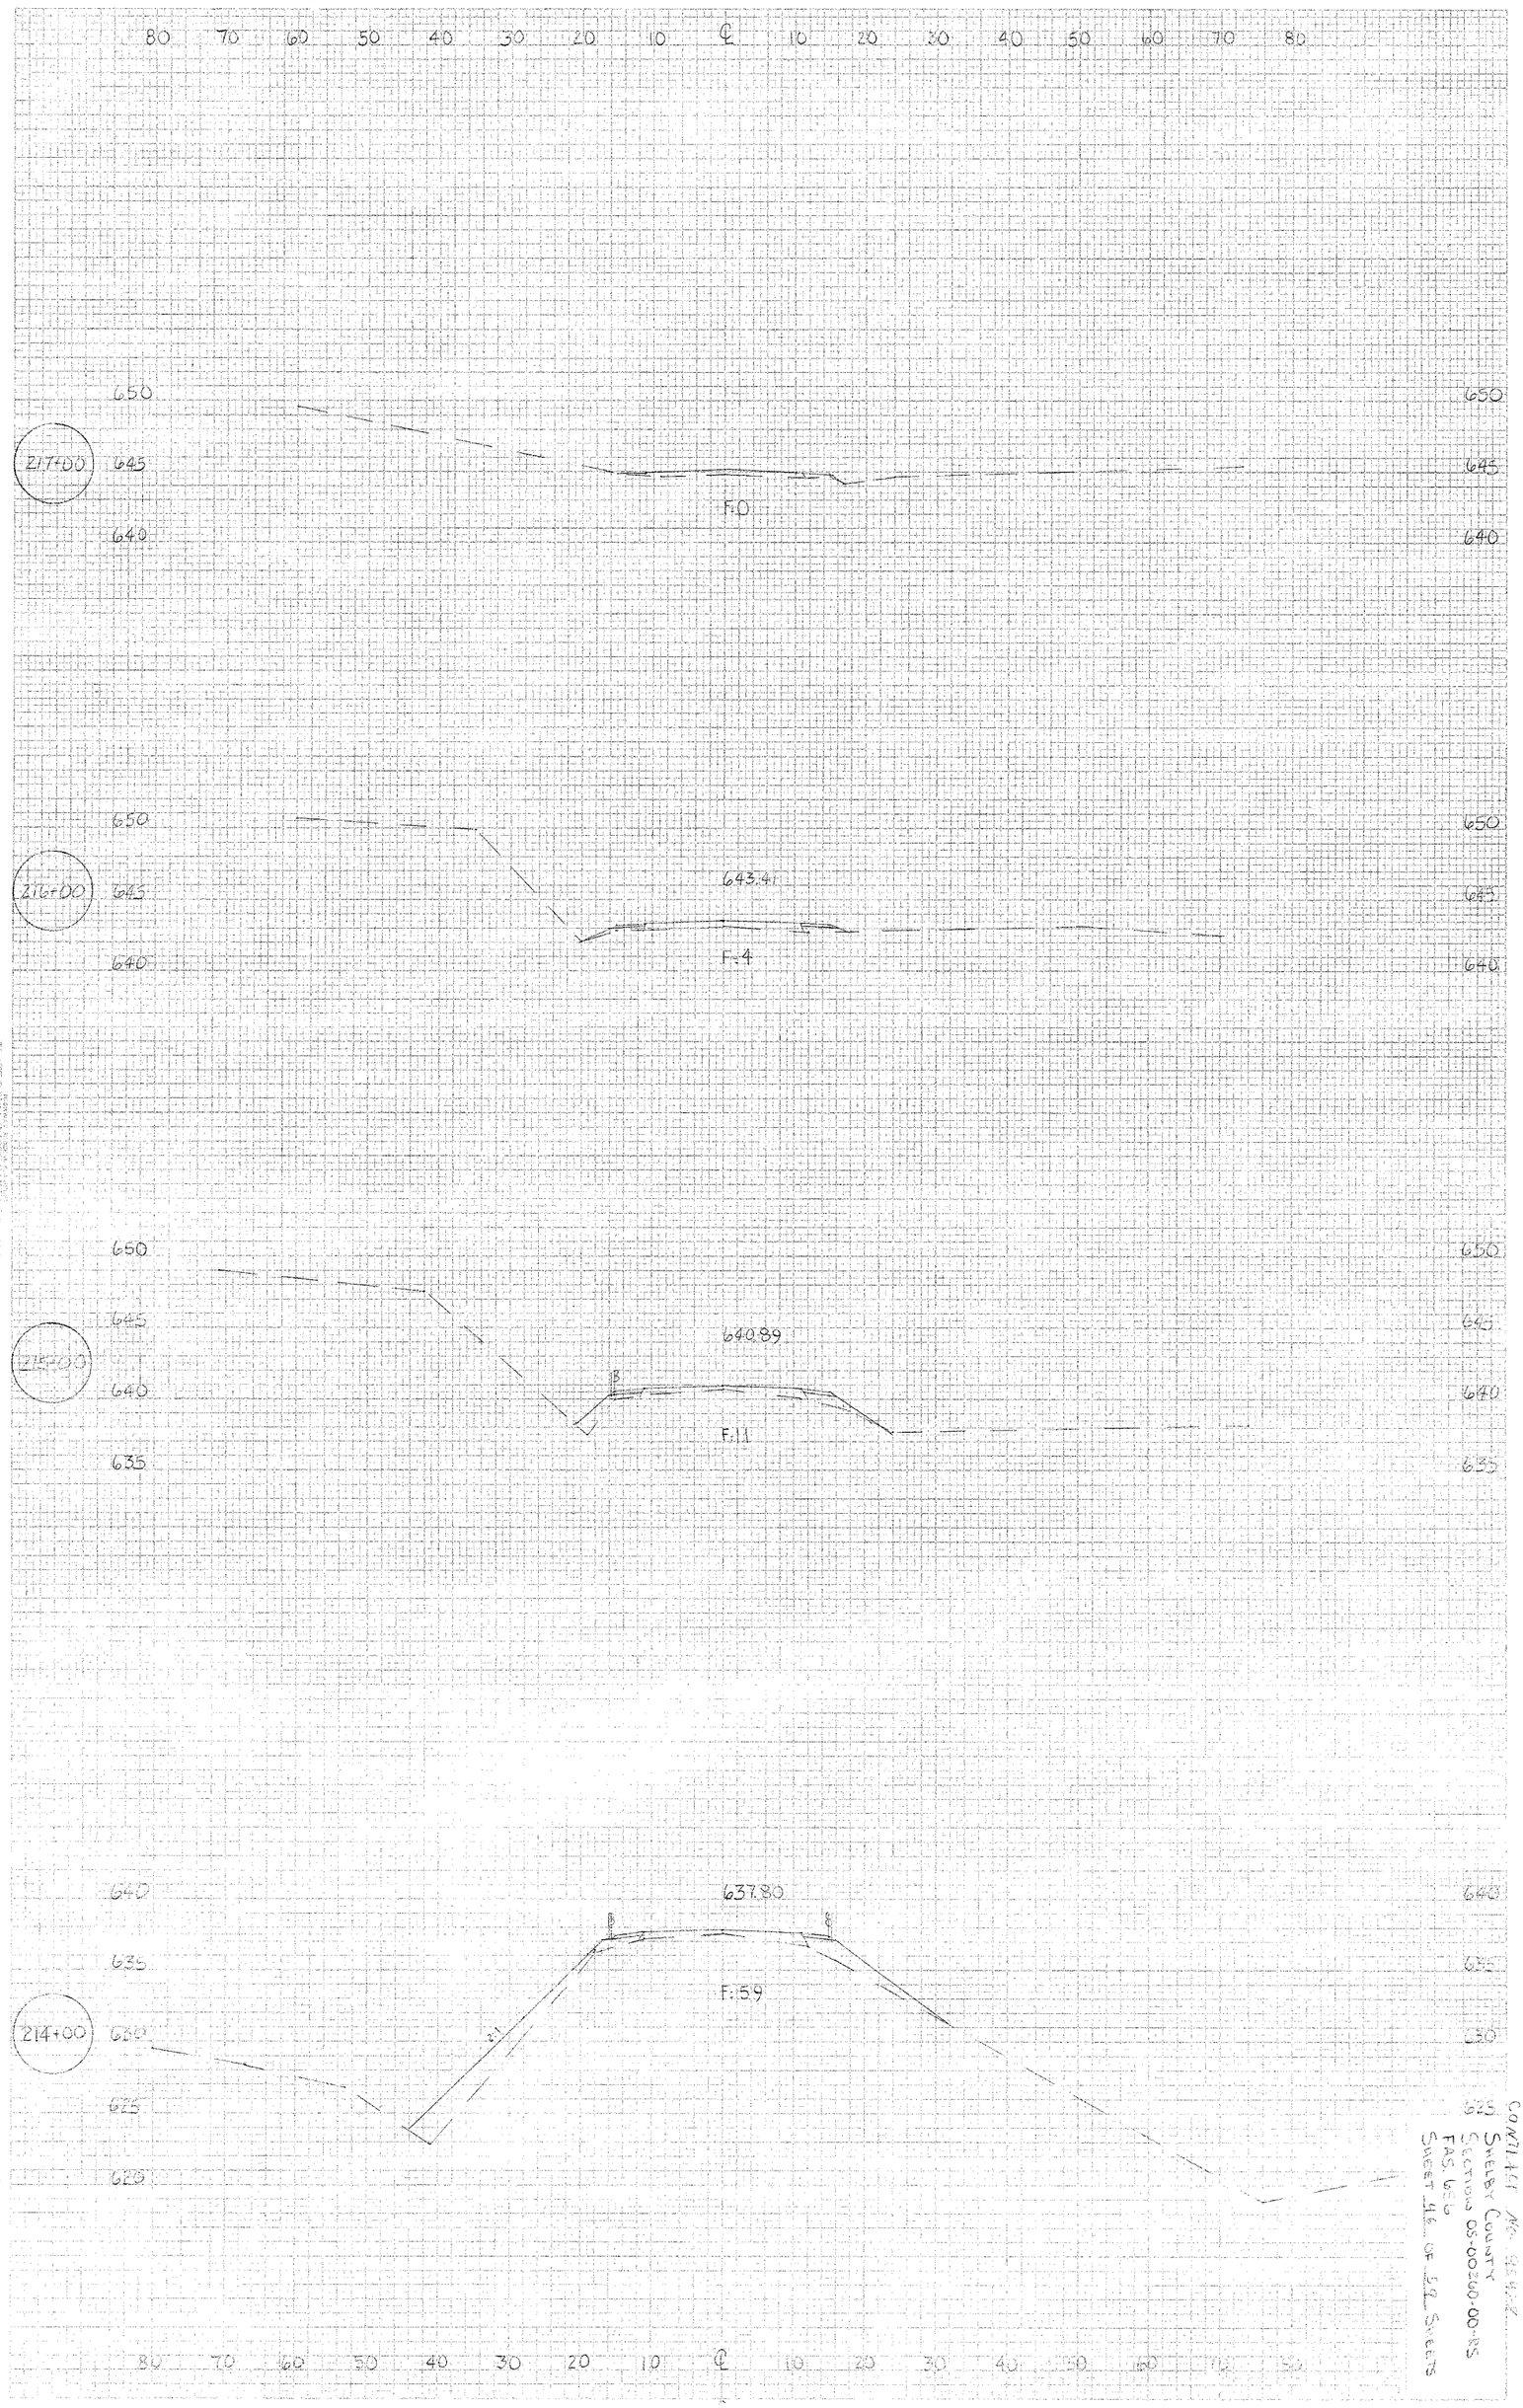

CONTRACT NO. 94-12
IN SHELBY COUNTY
SECTION 03-00260-00-BR
F.A.S. 669
SHEET 46 OF 59 SHEETS