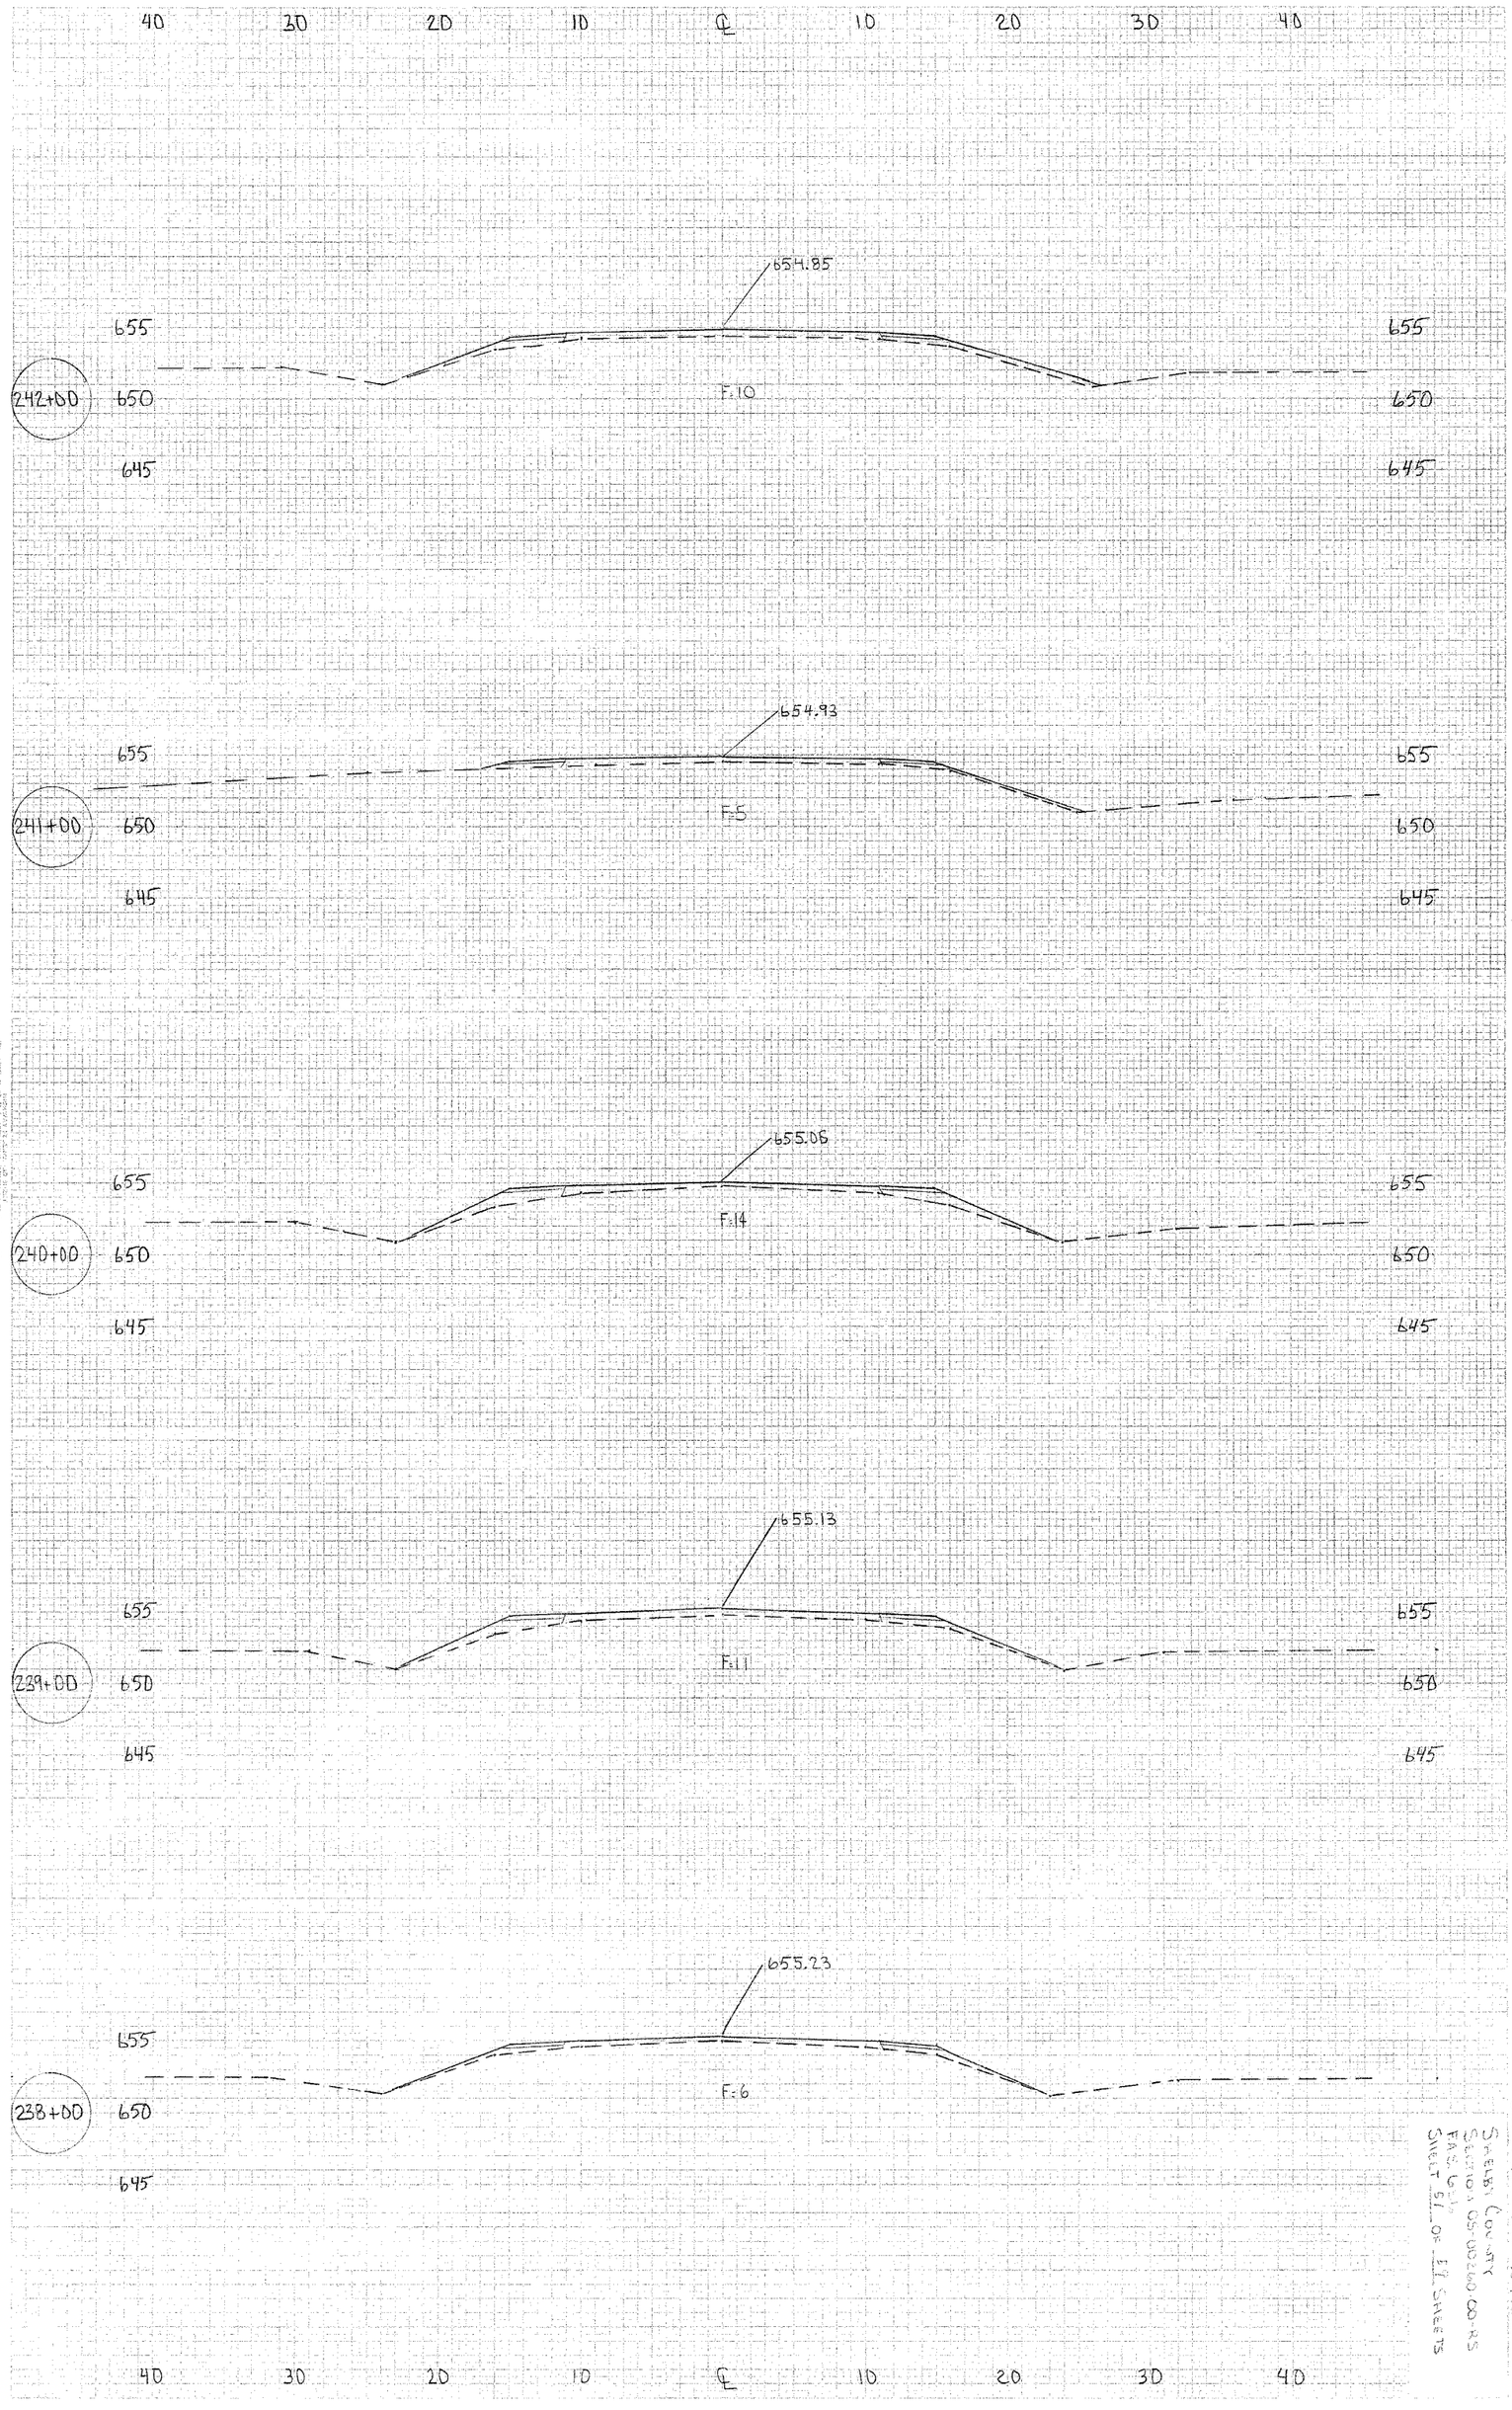


CONTRACT NO 9C1156
STEELE COUNTY
SECTION 05-00260-00-RS
F.A.P. 60
SHEET 51 OF 111 SHEETS