ORIGINAL SURVEY		BY	DATE
NOTE BOOK NO.	SURVEYED		
	PLOTTED		
	TEMPLATE		
	AREAS		
	AREAS CHECKED		

FINAL SURVEY		BY	DATE
NOTE BOOK NO.	SURVEYED		
	PLOTTED		
	TEMPLATE		
	AREAS		
	AREAS CHECKED		

p:\c01401\plans\sheets\ditchxsht.dgn
10/3/2008 8:17:09 AM

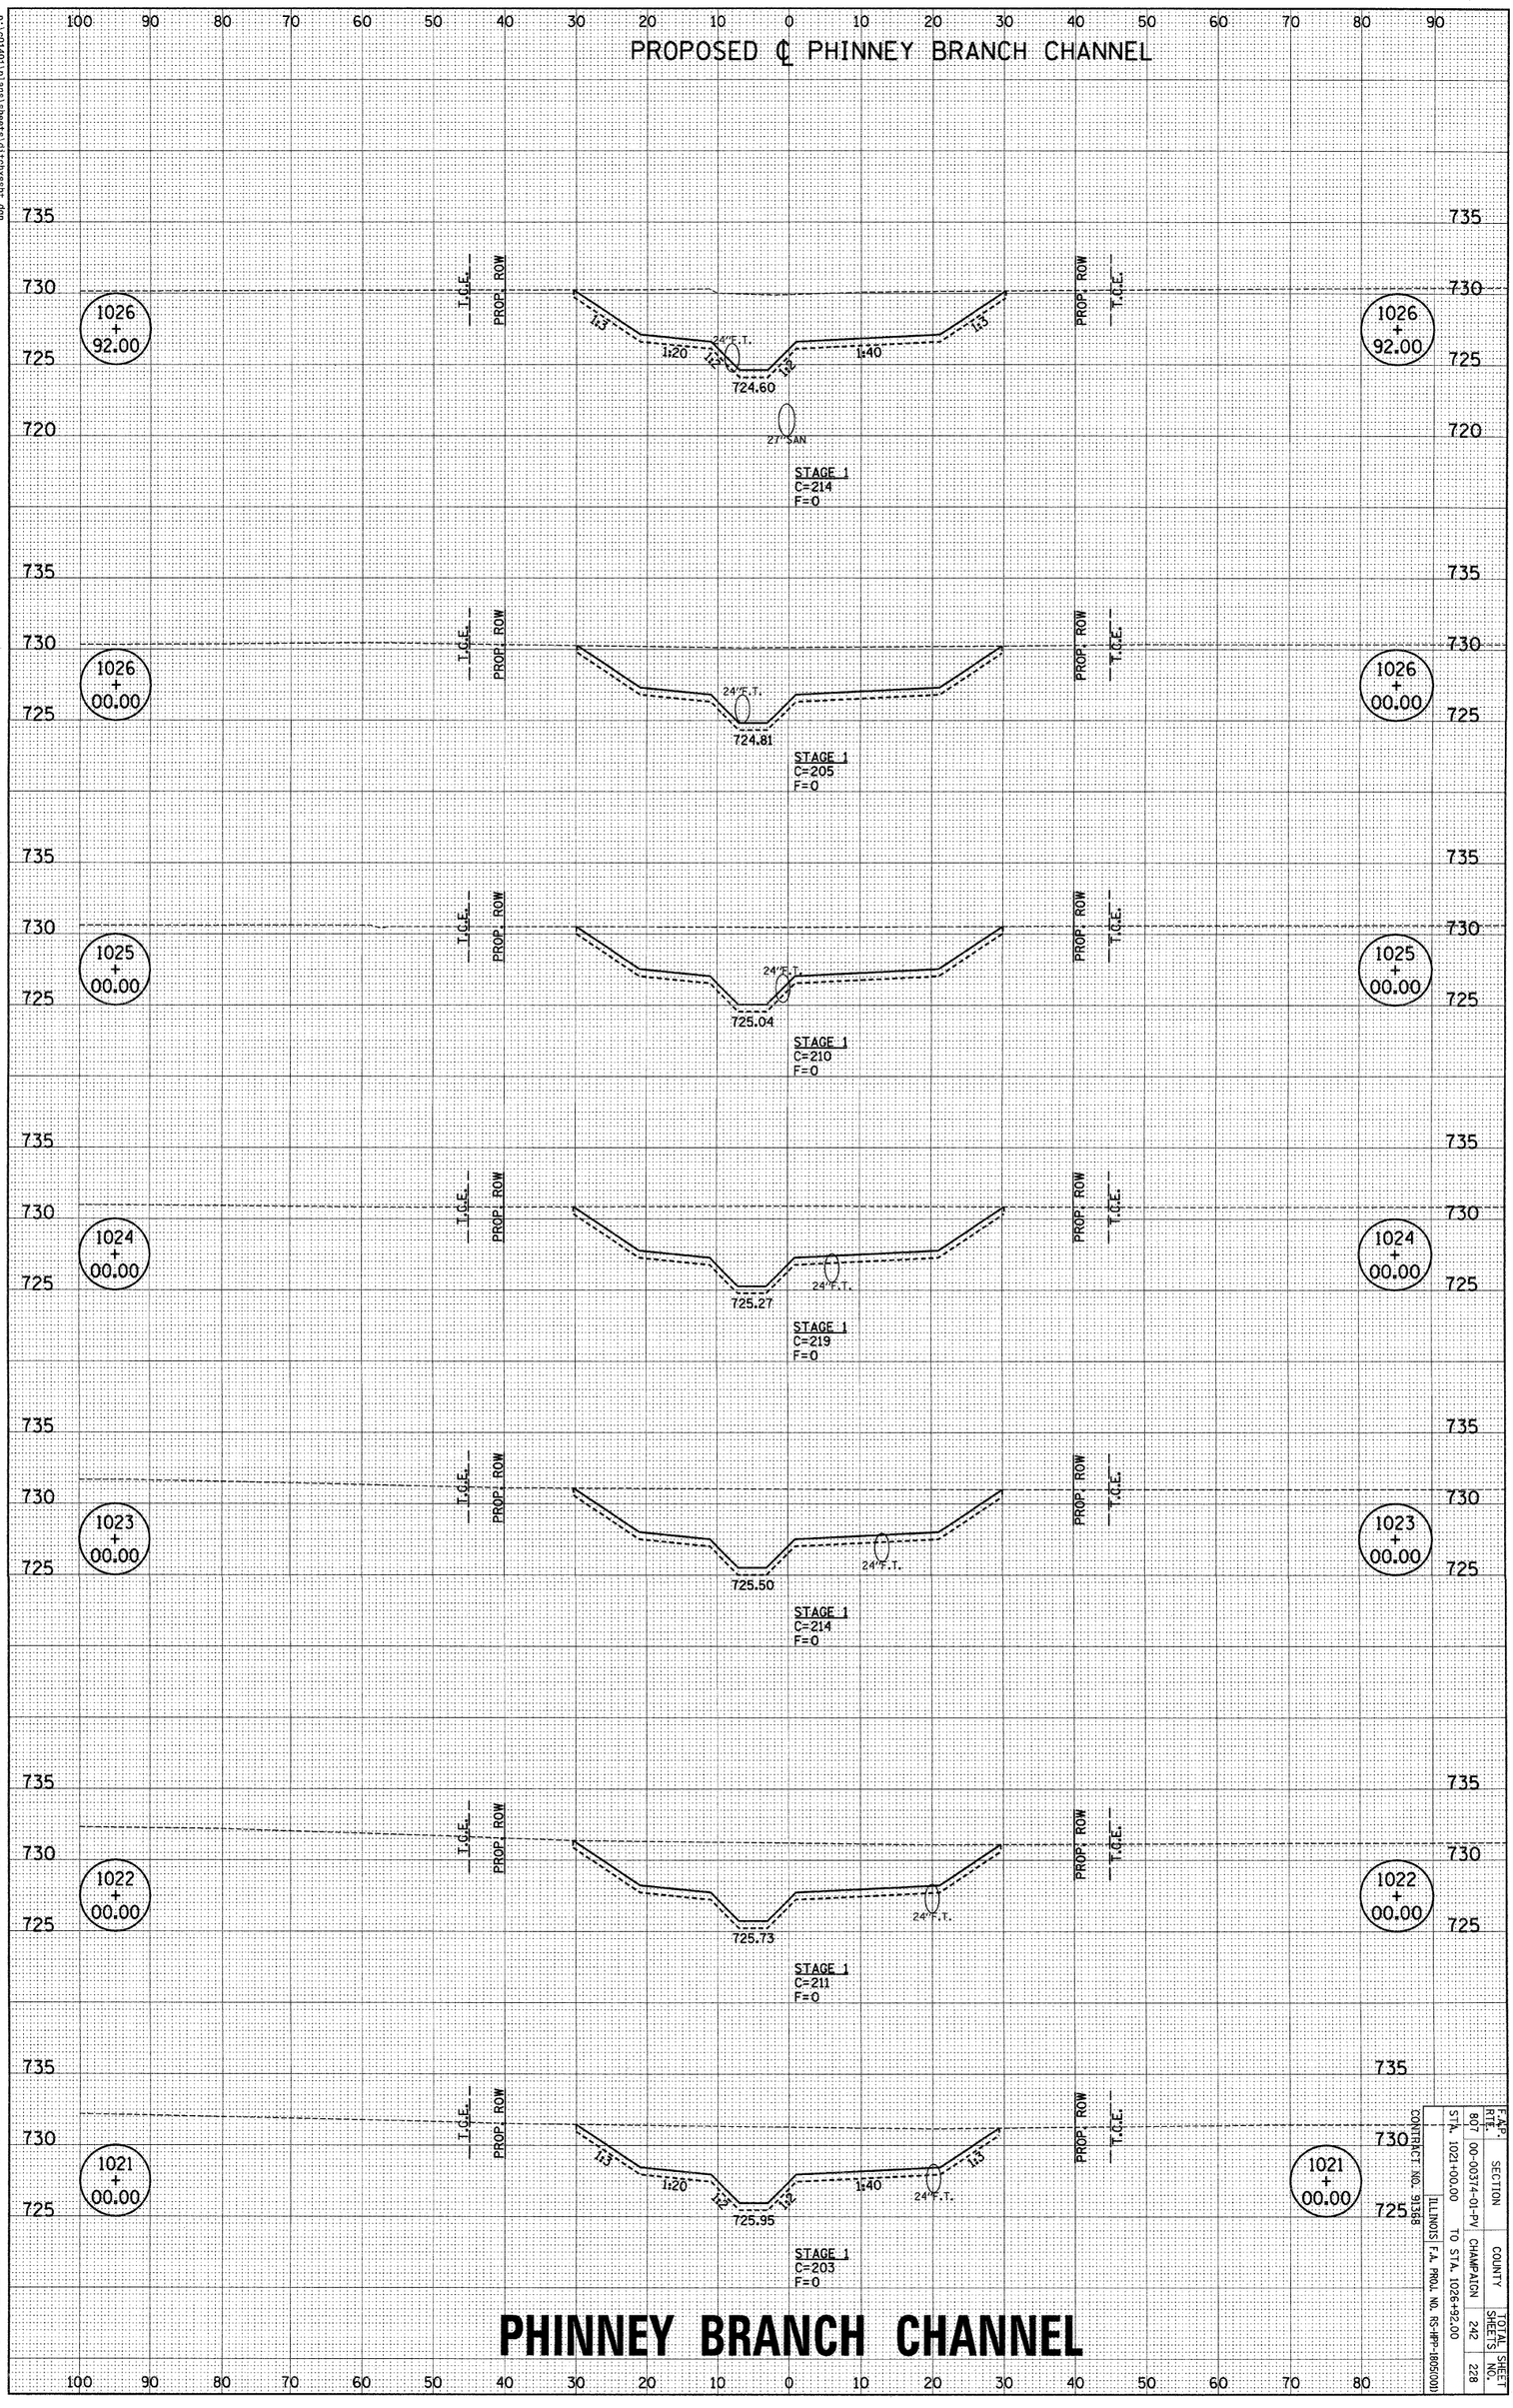

PHINNEY BRANCH CHANNEL

CITY OF CHAMPAIGN/VILLAGE OF SAVOY SECTION NO. 00-00374-01-PV CHAMPAIGN COUNTY PHINNEY BRANCH CHANNEL SHEET 228 OF 242 SHEETS C01401

F.A.P. RTE.	SECTION	COUNTY	TOTAL SHEETS	SHEET NO.
807	00-00374-01-PV	CHAMPAIGN	242	228
STA. 1021+00.00	TO STA. 1026+92.00			
ILLINOIS	F.A. PROJ. NO. RS-HPP-1805(001)			

CONTRACT NO. 91368