C.H.	SECTION	COUNTY	TOTAL SHEETS	SHEET NO.
NA	98-00009-00-BR	SANGAMON	107	31
FED. ROAD DIST. NO.	ILLINOIS	FED. AID PROJECT		
M.P. 179 SPRINGFIELD SUBDIVISION				

93346

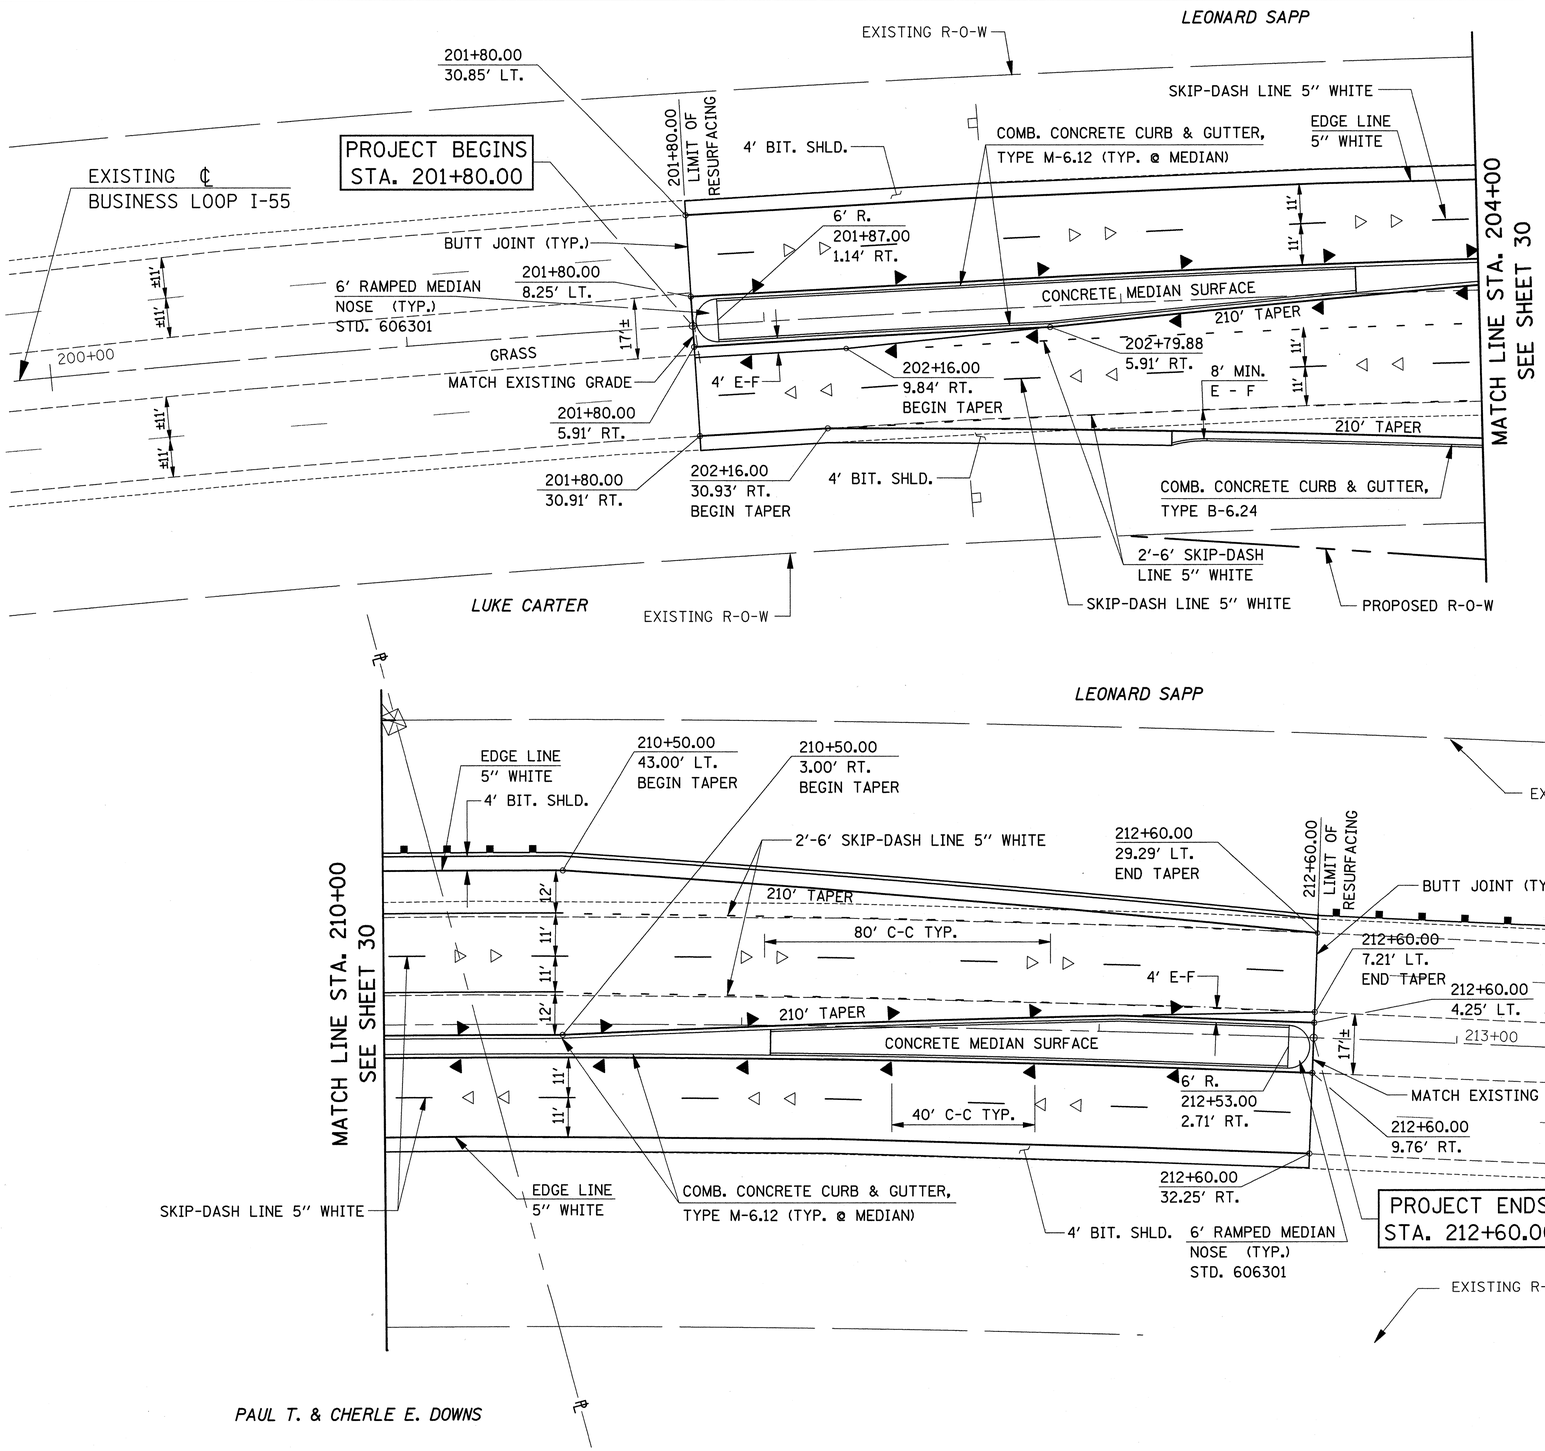

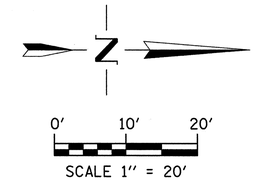

B.L. I-55 CURVE DATA

PI Sta. 212+91.36
Δ = 33° 34' 25" (RT)
D = 1° 00' 00"
T = 1,728.42'
R = 5,729.58'
L = 3,357.36'
E = 255.03'
PC Sta. 195+62.94
PT Sta. 229+20.30

▶ ONE WAY AMBER MARKER
▷ ONE WAY CRYSTAL MARKER

INTERSECTION DETAILS
MEREDITH DRIVE AND BUSINESS LOOP I-55
SANGAMON COUNTY
SEC. 98-00009-00-BR

ie consultants
6420 South Sixth Street
Springfield, Illinois 62707
Tel. (217) 529-8027
Fax (217) 529-4543
ieSpringfield@ie-consultants.com
www.ie-consultants.com

DESIGNED BY:	DRAWN BY:	CHECKED BY:	DATE:
J.E.B.	A.A.D.	C.M.S.	1/03/03