ORIGINAL SURVEY		BY	DATE
NOTE BOOK	SURVEYED		
	PLOTTED		
	TEMPLATE		
	AREAS		
NO.	AREAS CHECKED		

FINAL SURVEY		BY	DATE
NOTE BOOK	SURVEYED		
	PLOTTED		
	TEMPLATE		
	AREAS		
NO.	AREAS CHECKED		

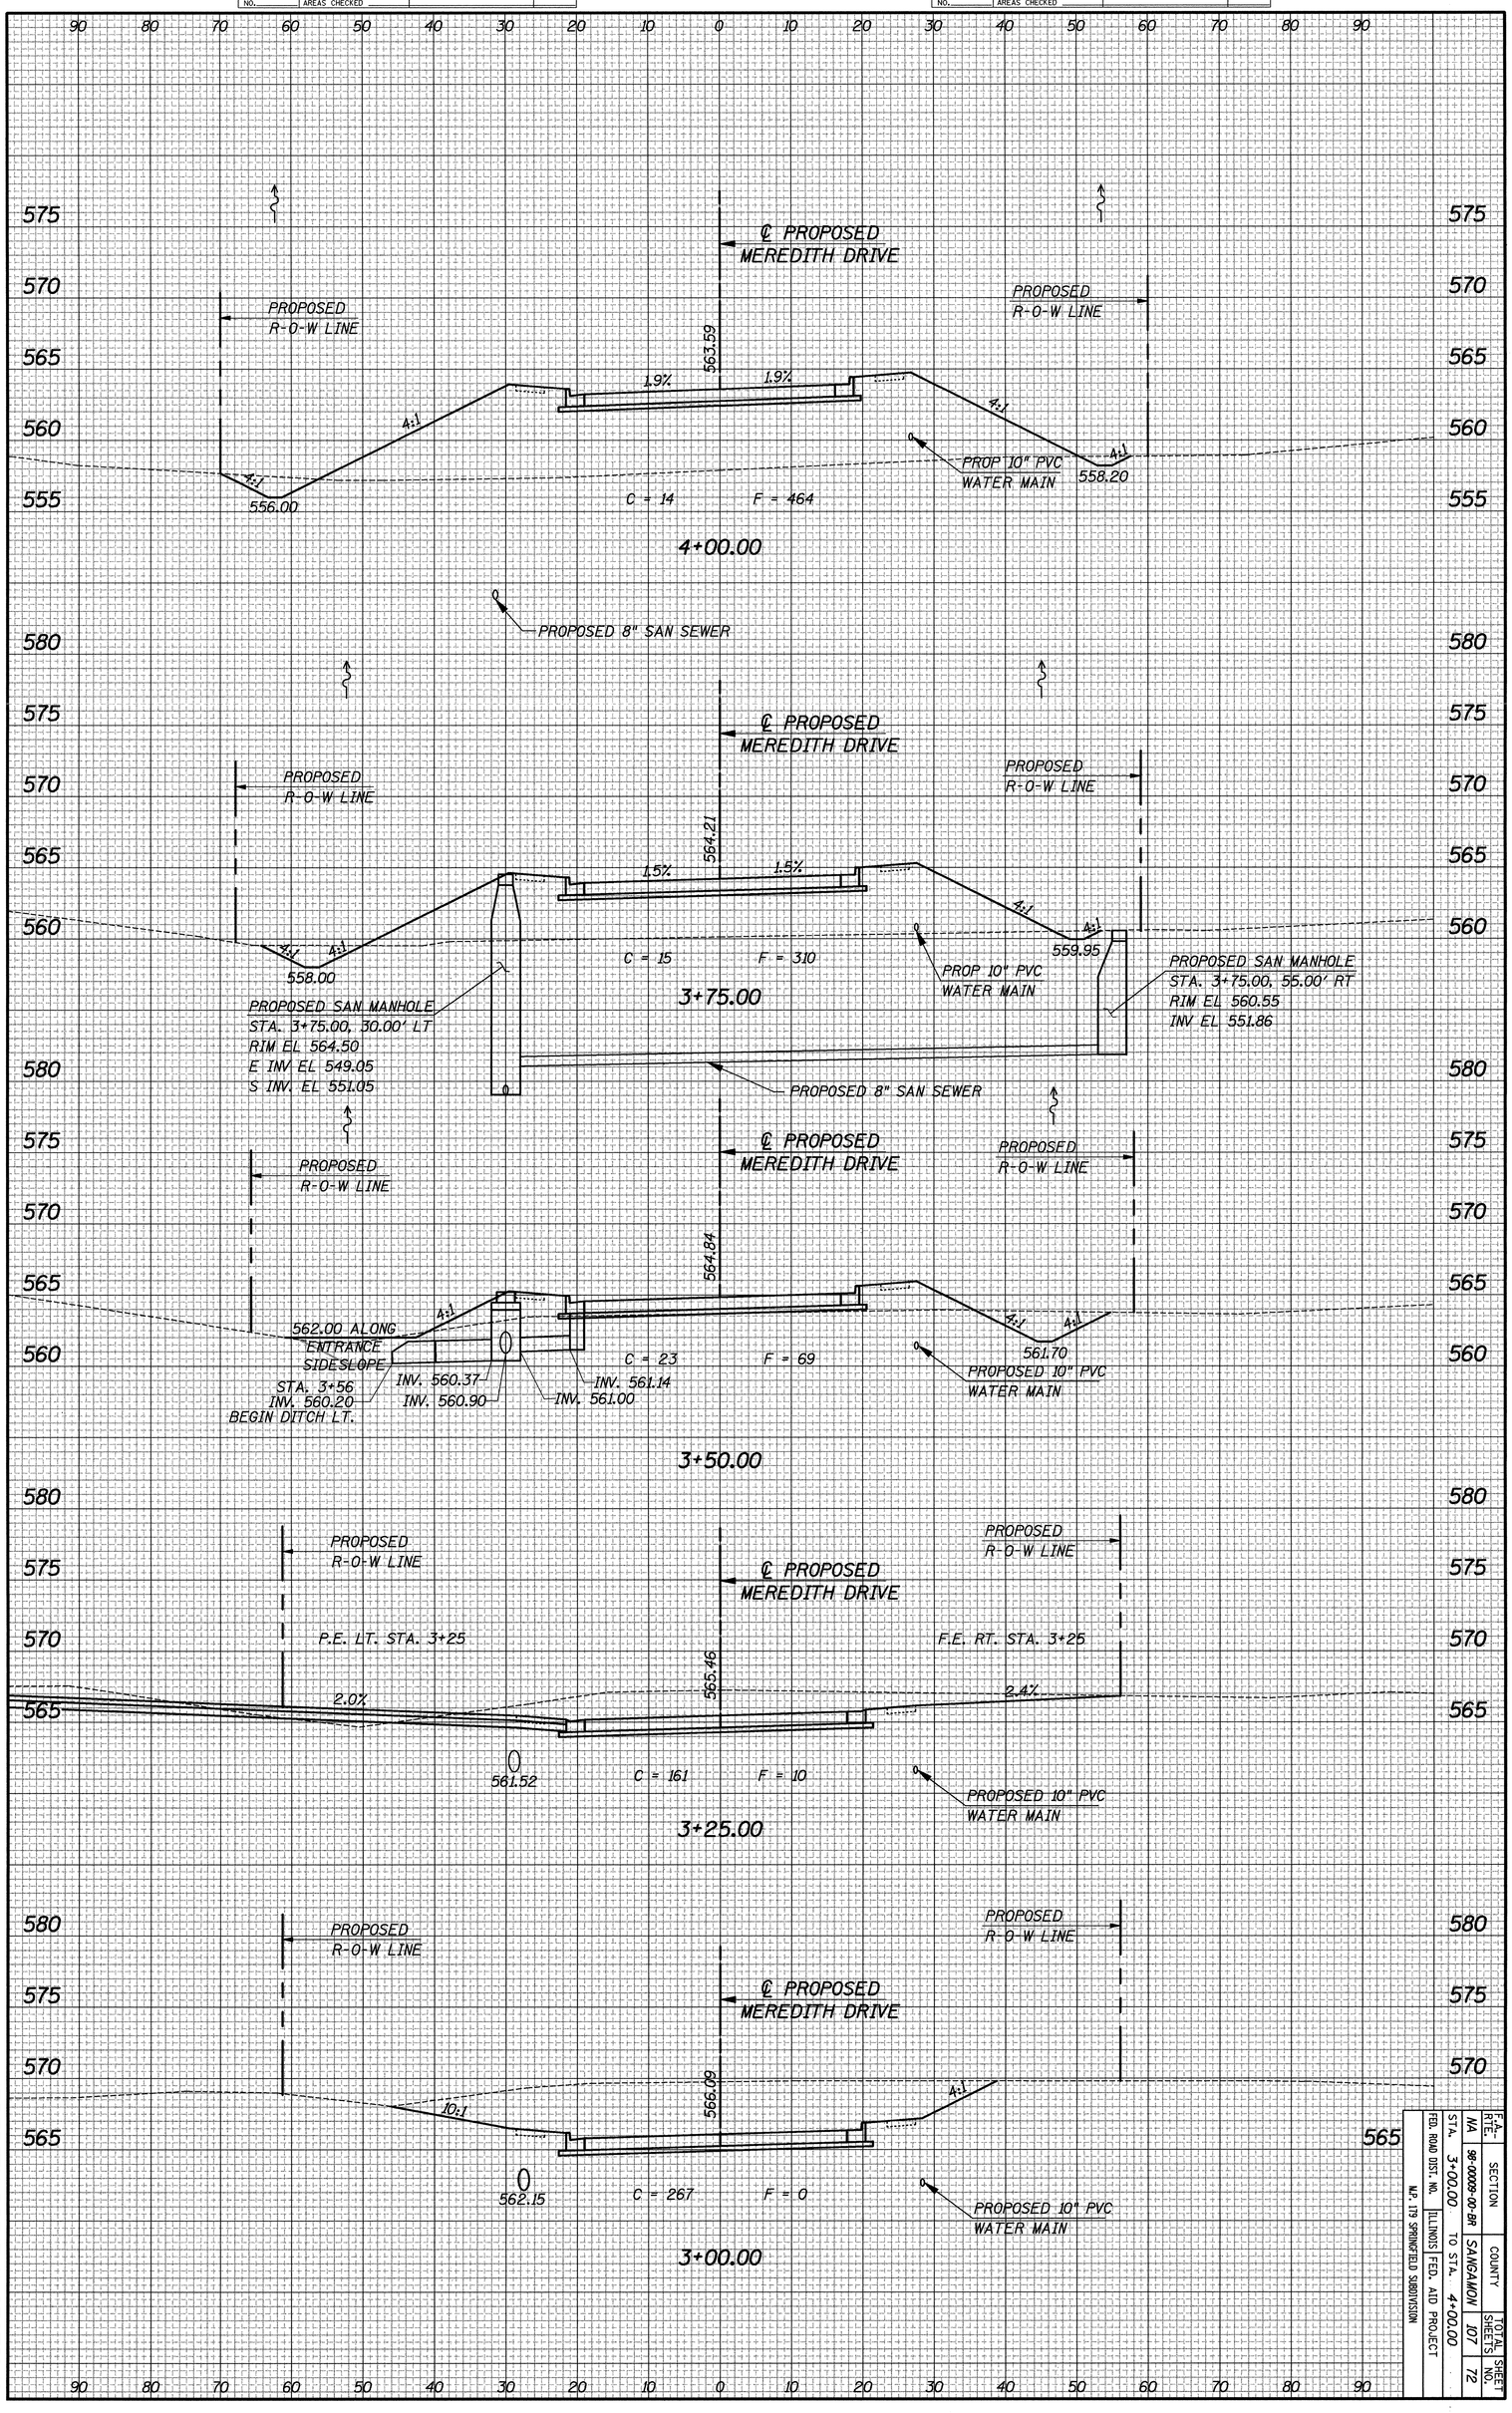

MEREDITH DRIVE X-SECTIONS

F.A.P. RTE.	SECTION	COUNTY	TOTAL SHEETS	SHEET NO.
MA	98-00099-00-BR	SANGAMON	107	72
STA. 3+00.00	TO STA. 4+00.00			
FED. ROAD DIST. NO.	ILLINOIS FED. AID PROJECT			
MP. 1.79 SPRINGFIELD SUBDIVISION				

93346