ORIGINAL SURVEY		BY	DATE
NOTE BOOK	SURVEYED		
	PLOTTED		
	TEMPLATE		
NO.	AREAS		
	AREAS CHECKED		

FINAL SURVEY		BY	DATE
NOTE BOOK	SURVEYED		
	PLOTTED		
	TEMPLATE		
NO.	AREAS		
	AREAS CHECKED		

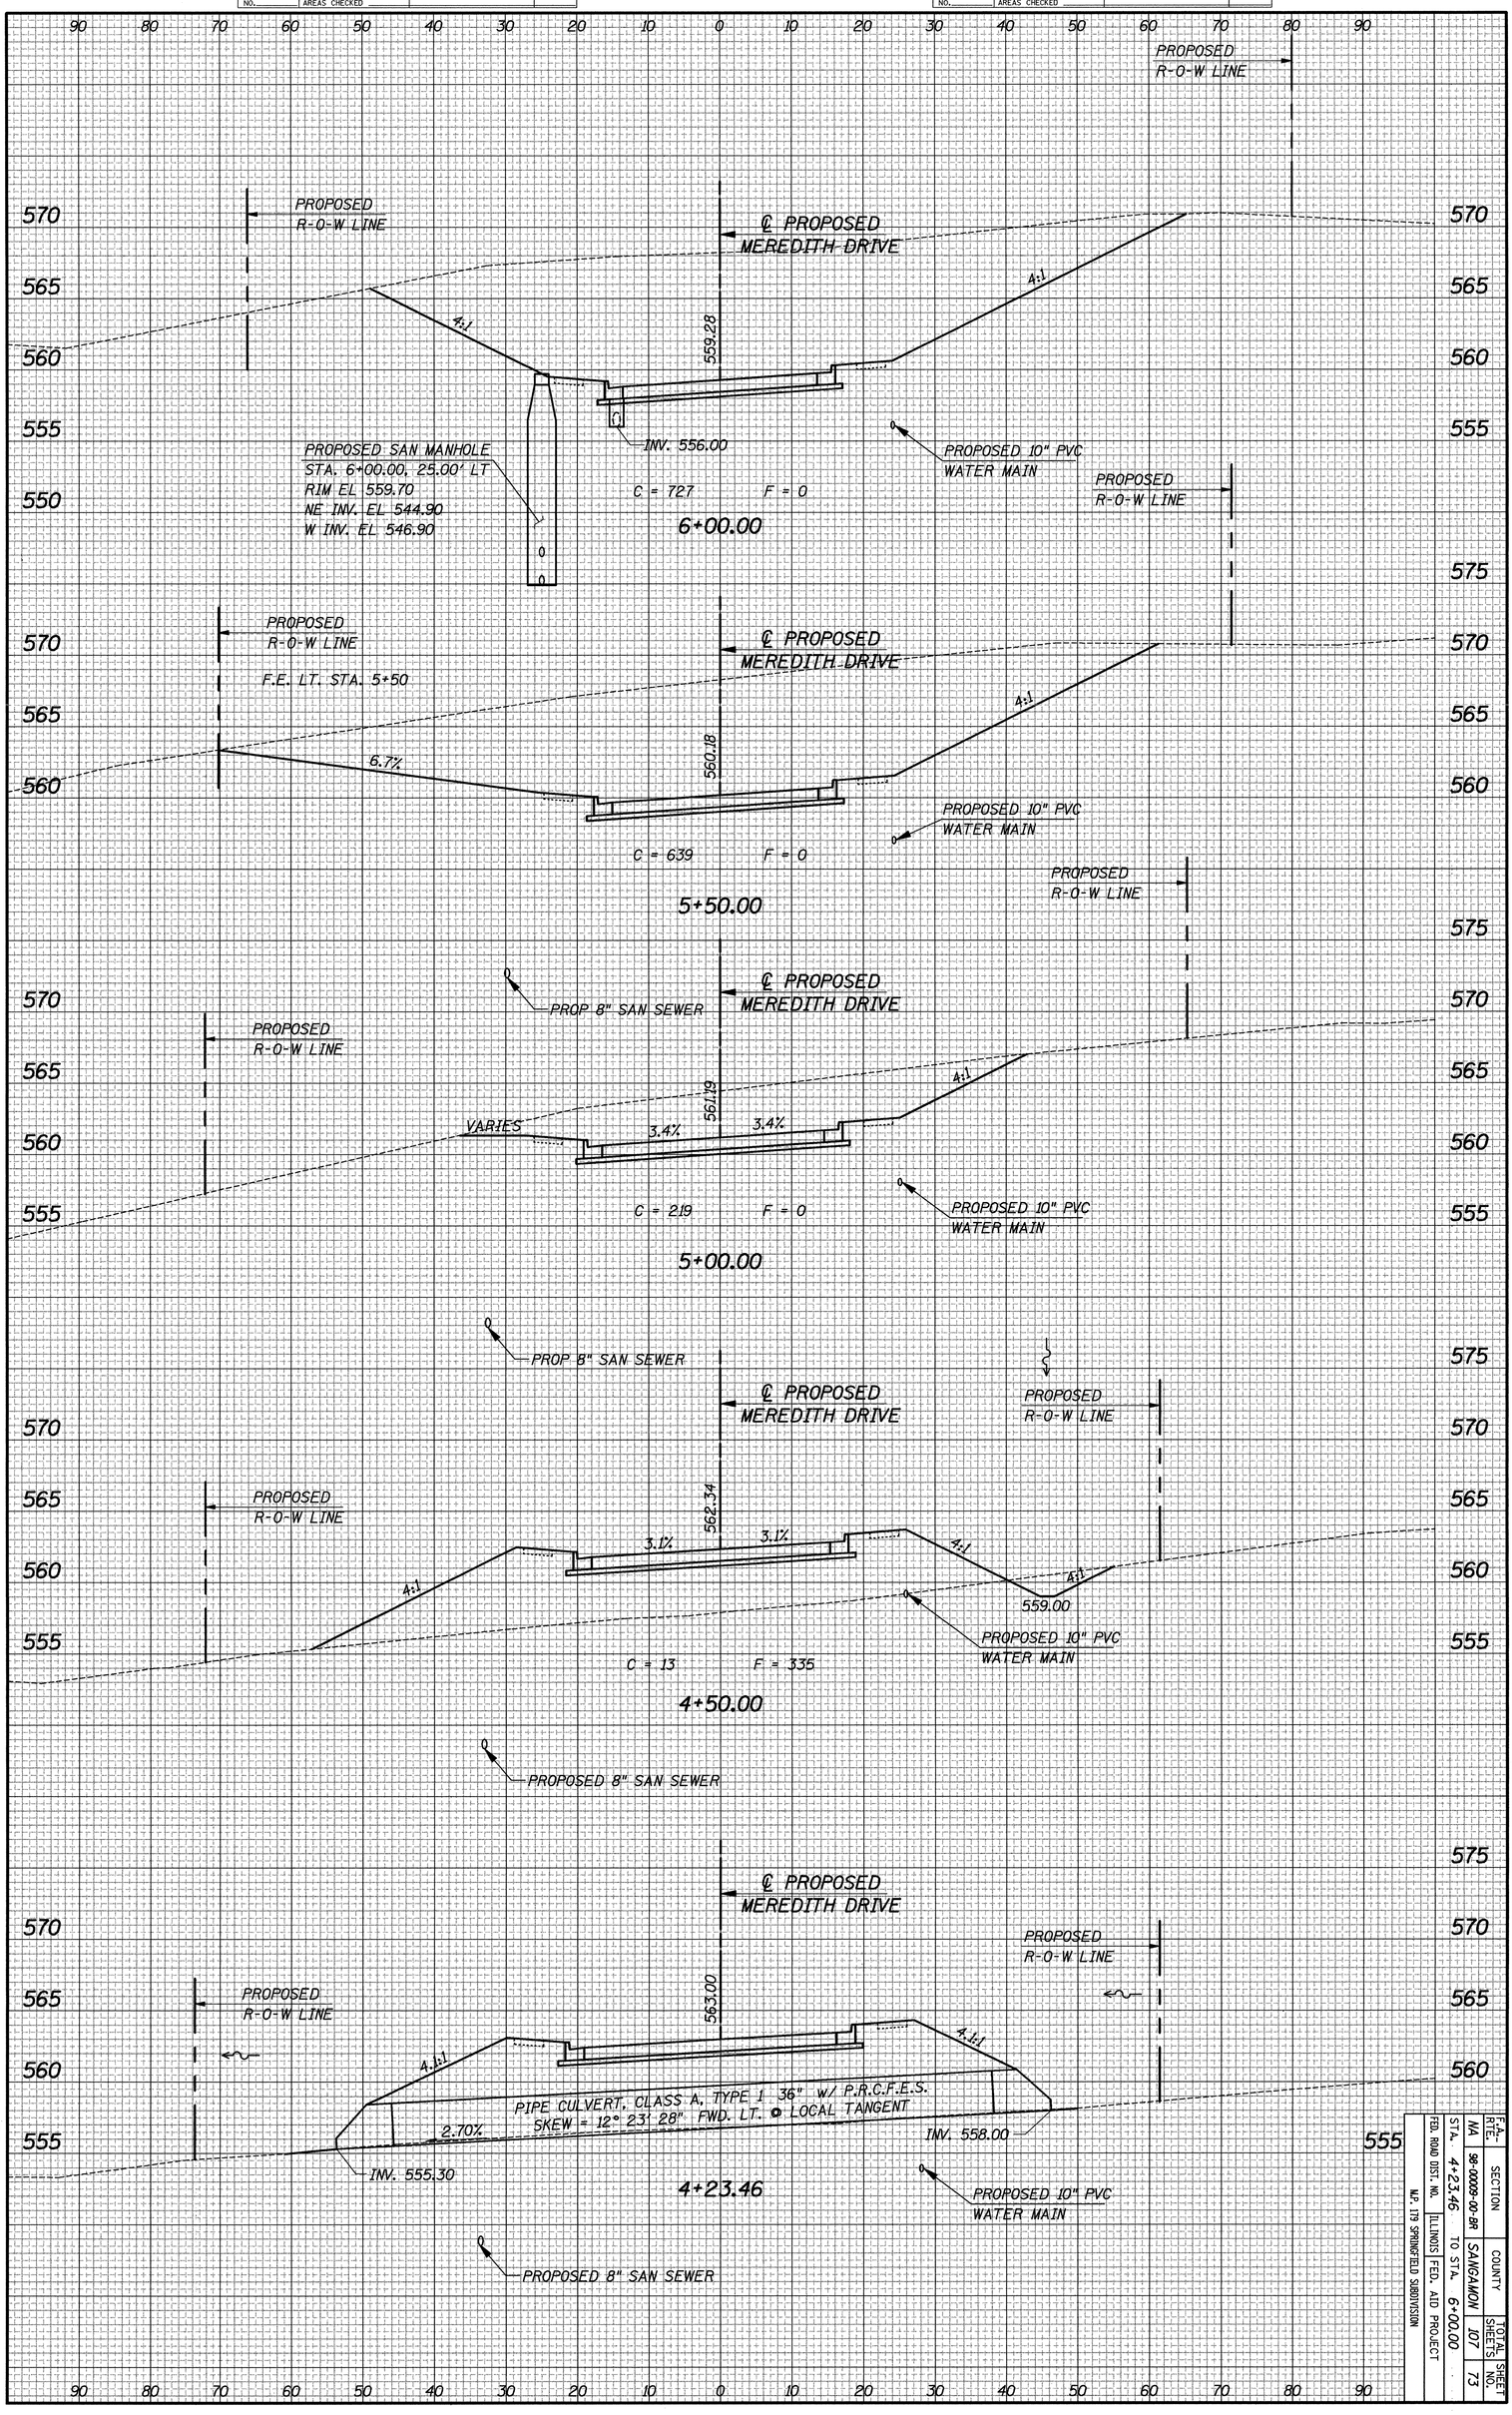

F.A.P. RTE.	SECTION	COUNTY	TOTAL SHEETS	SHEET NO.
NA	98-00009-00-BR	SANGAMON	107	73
STA. 4+23.46	TO STA. 6+00.00			
FED. ROAD DIST. NO.	ILLINOIS FED. AID PROJECT			

M.P. 1.19 SPRINGFIELD SUBDIVISION

93346

MEREDITH DRIVE X-SECTIONS