ORIGINAL SURVEY		BY	DATE
NOTE BOOK	SURVEYED		
NO.	PLOTTED		
	TEMPLATE		
	AREAS		
	AREAS CHECKED		

FINAL SURVEY		BY	DATE
NOTE BOOK	SURVEYED		
NO.	PLOTTED		
	TEMPLATE		
	AREAS		
	AREAS CHECKED		

MEREDITH DRIVE X-SECTIONS

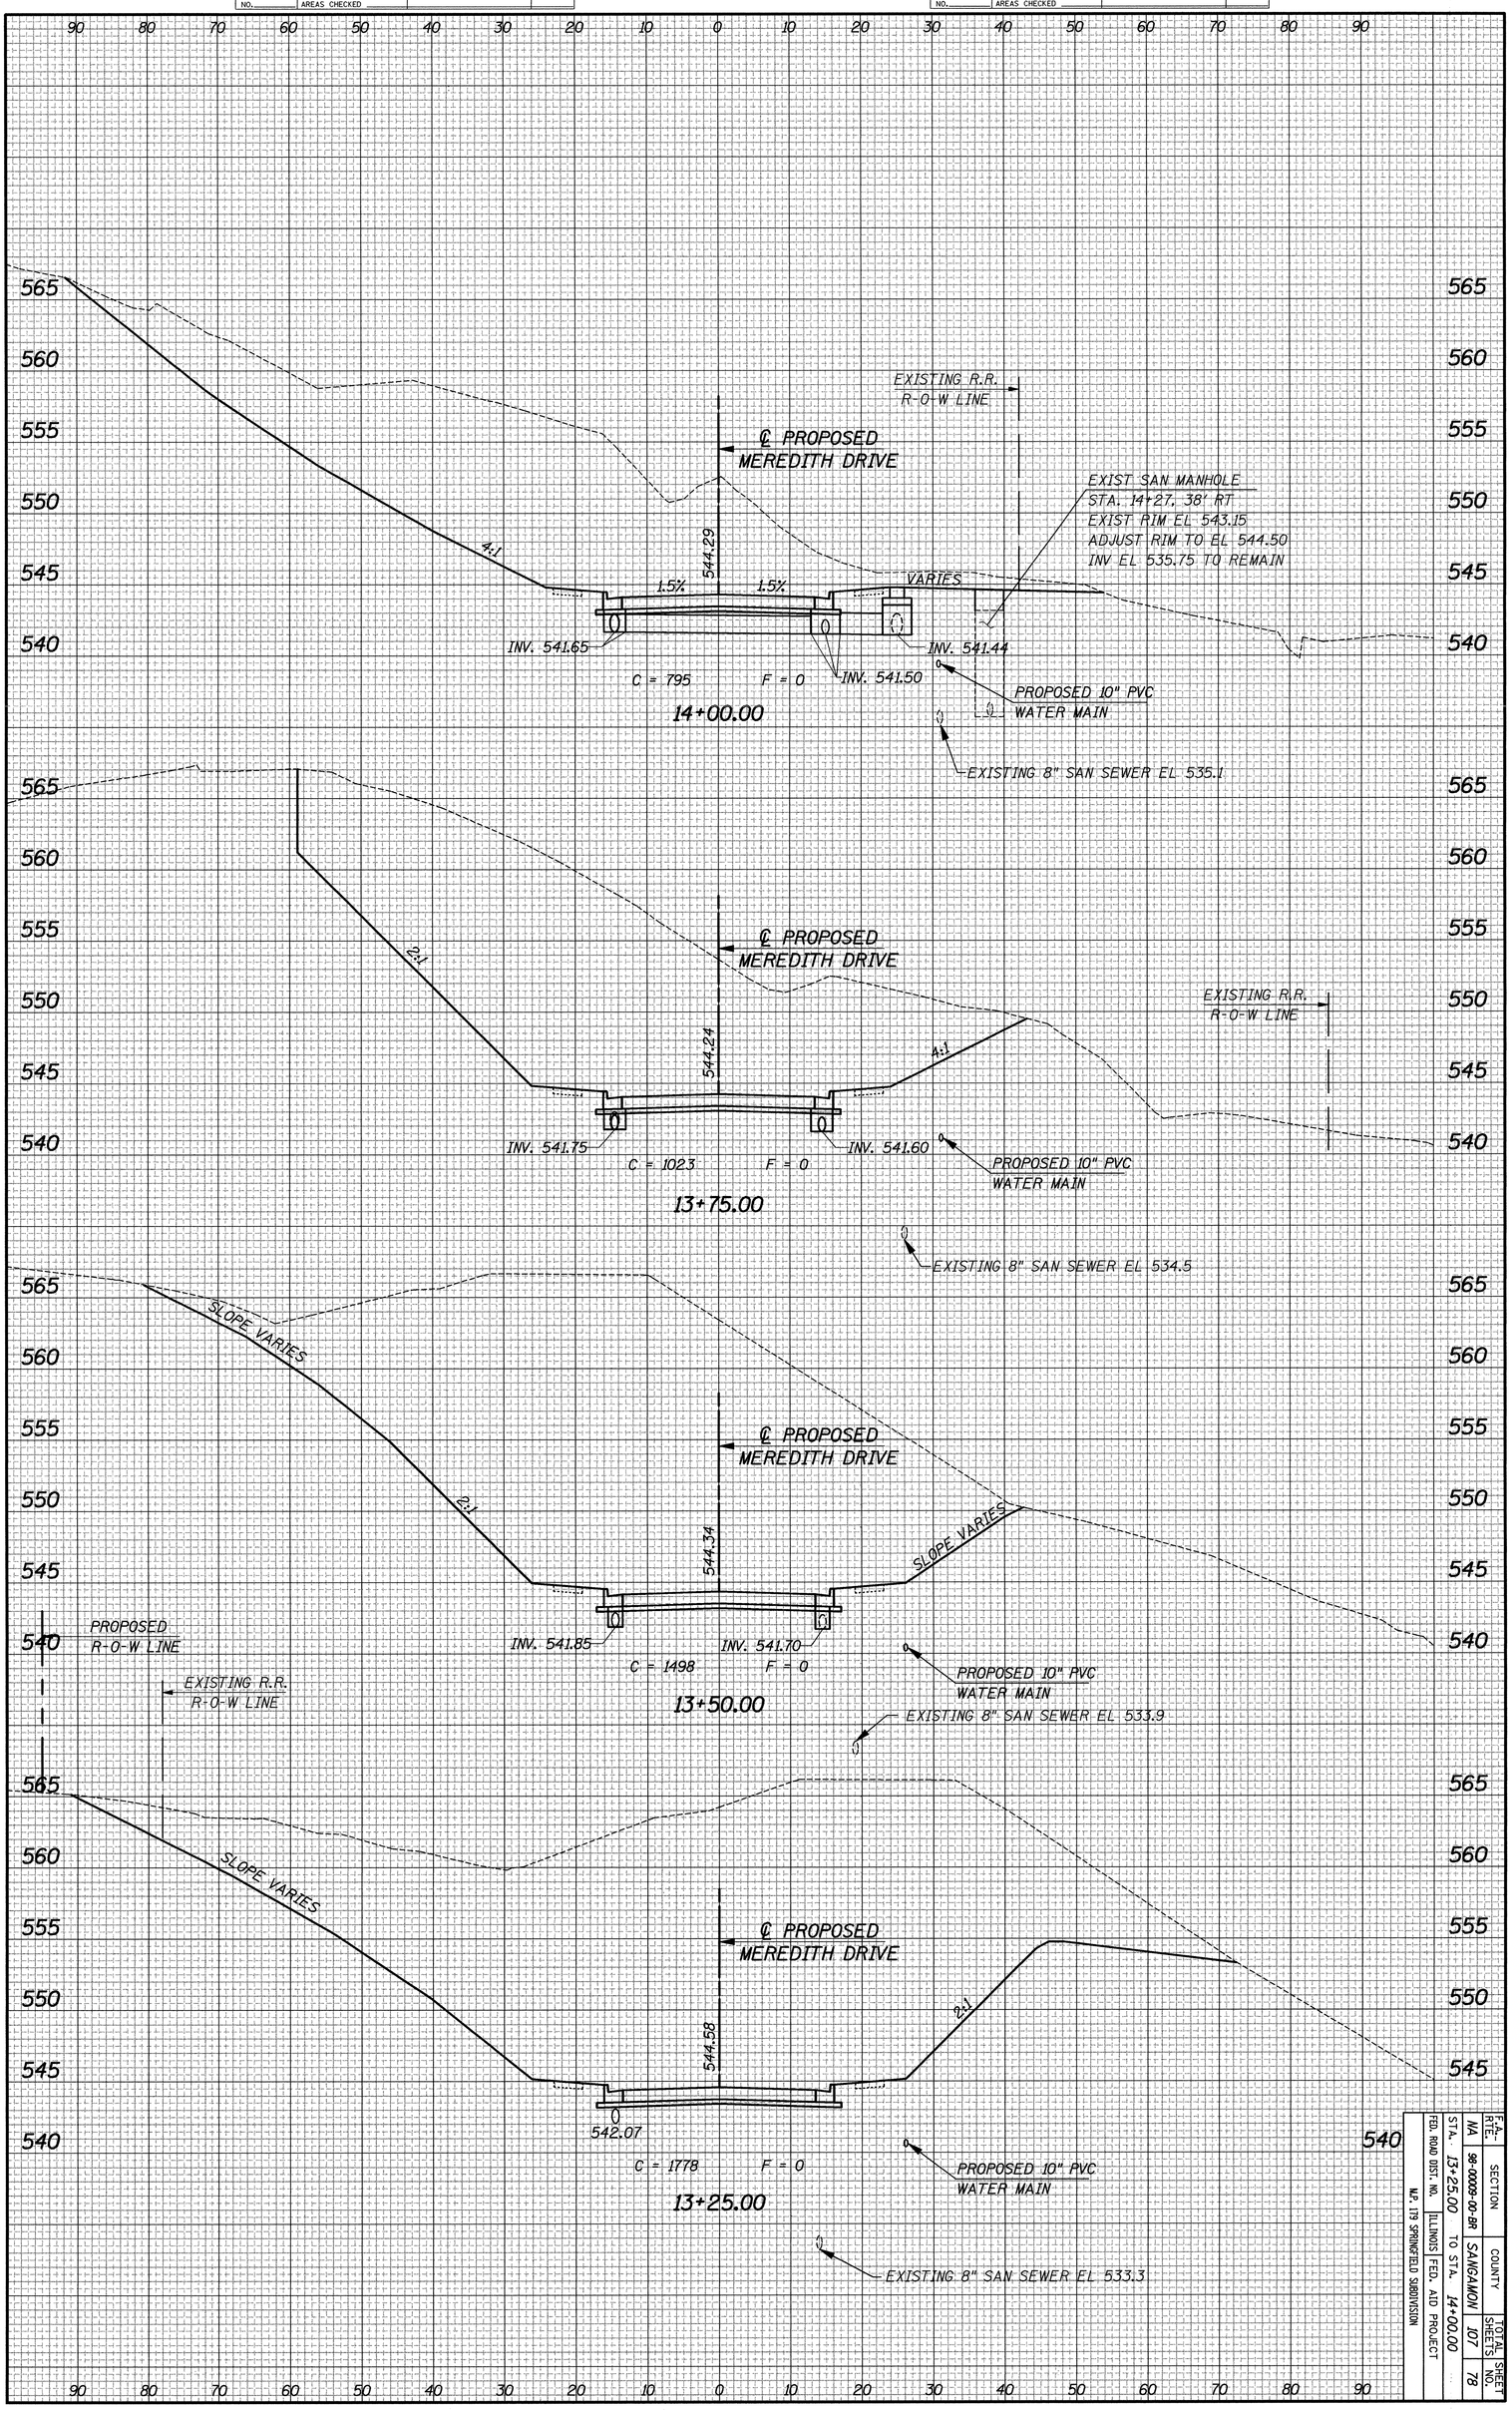

93346

F.A. RTE.	SECTION	COUNTY	TOTAL SHEETS	SHEET NO.
NA	98-00009-00-BR	SANGAMON	107	78
STA. 13+25.00	TO STA. 14+00.00			
FED. ROAD DIST. NO.	ILLINOIS	FED. AID PROJECT		

M.P. 17.9 SPRINGFIELD SUBDIVISION