ORIGINAL SURVEY		BY	DATE
NOTE BOOK NO.	SURVEYED		
	PLOTTED		
	TEMPLATE		
	AREAS		
	AREAS CHECKED		

FINAL SURVEY		BY	DATE
NOTE BOOK NO.	SURVEYED		
	PLOTTED		
	TEMPLATE		
	AREAS		
	AREAS CHECKED		

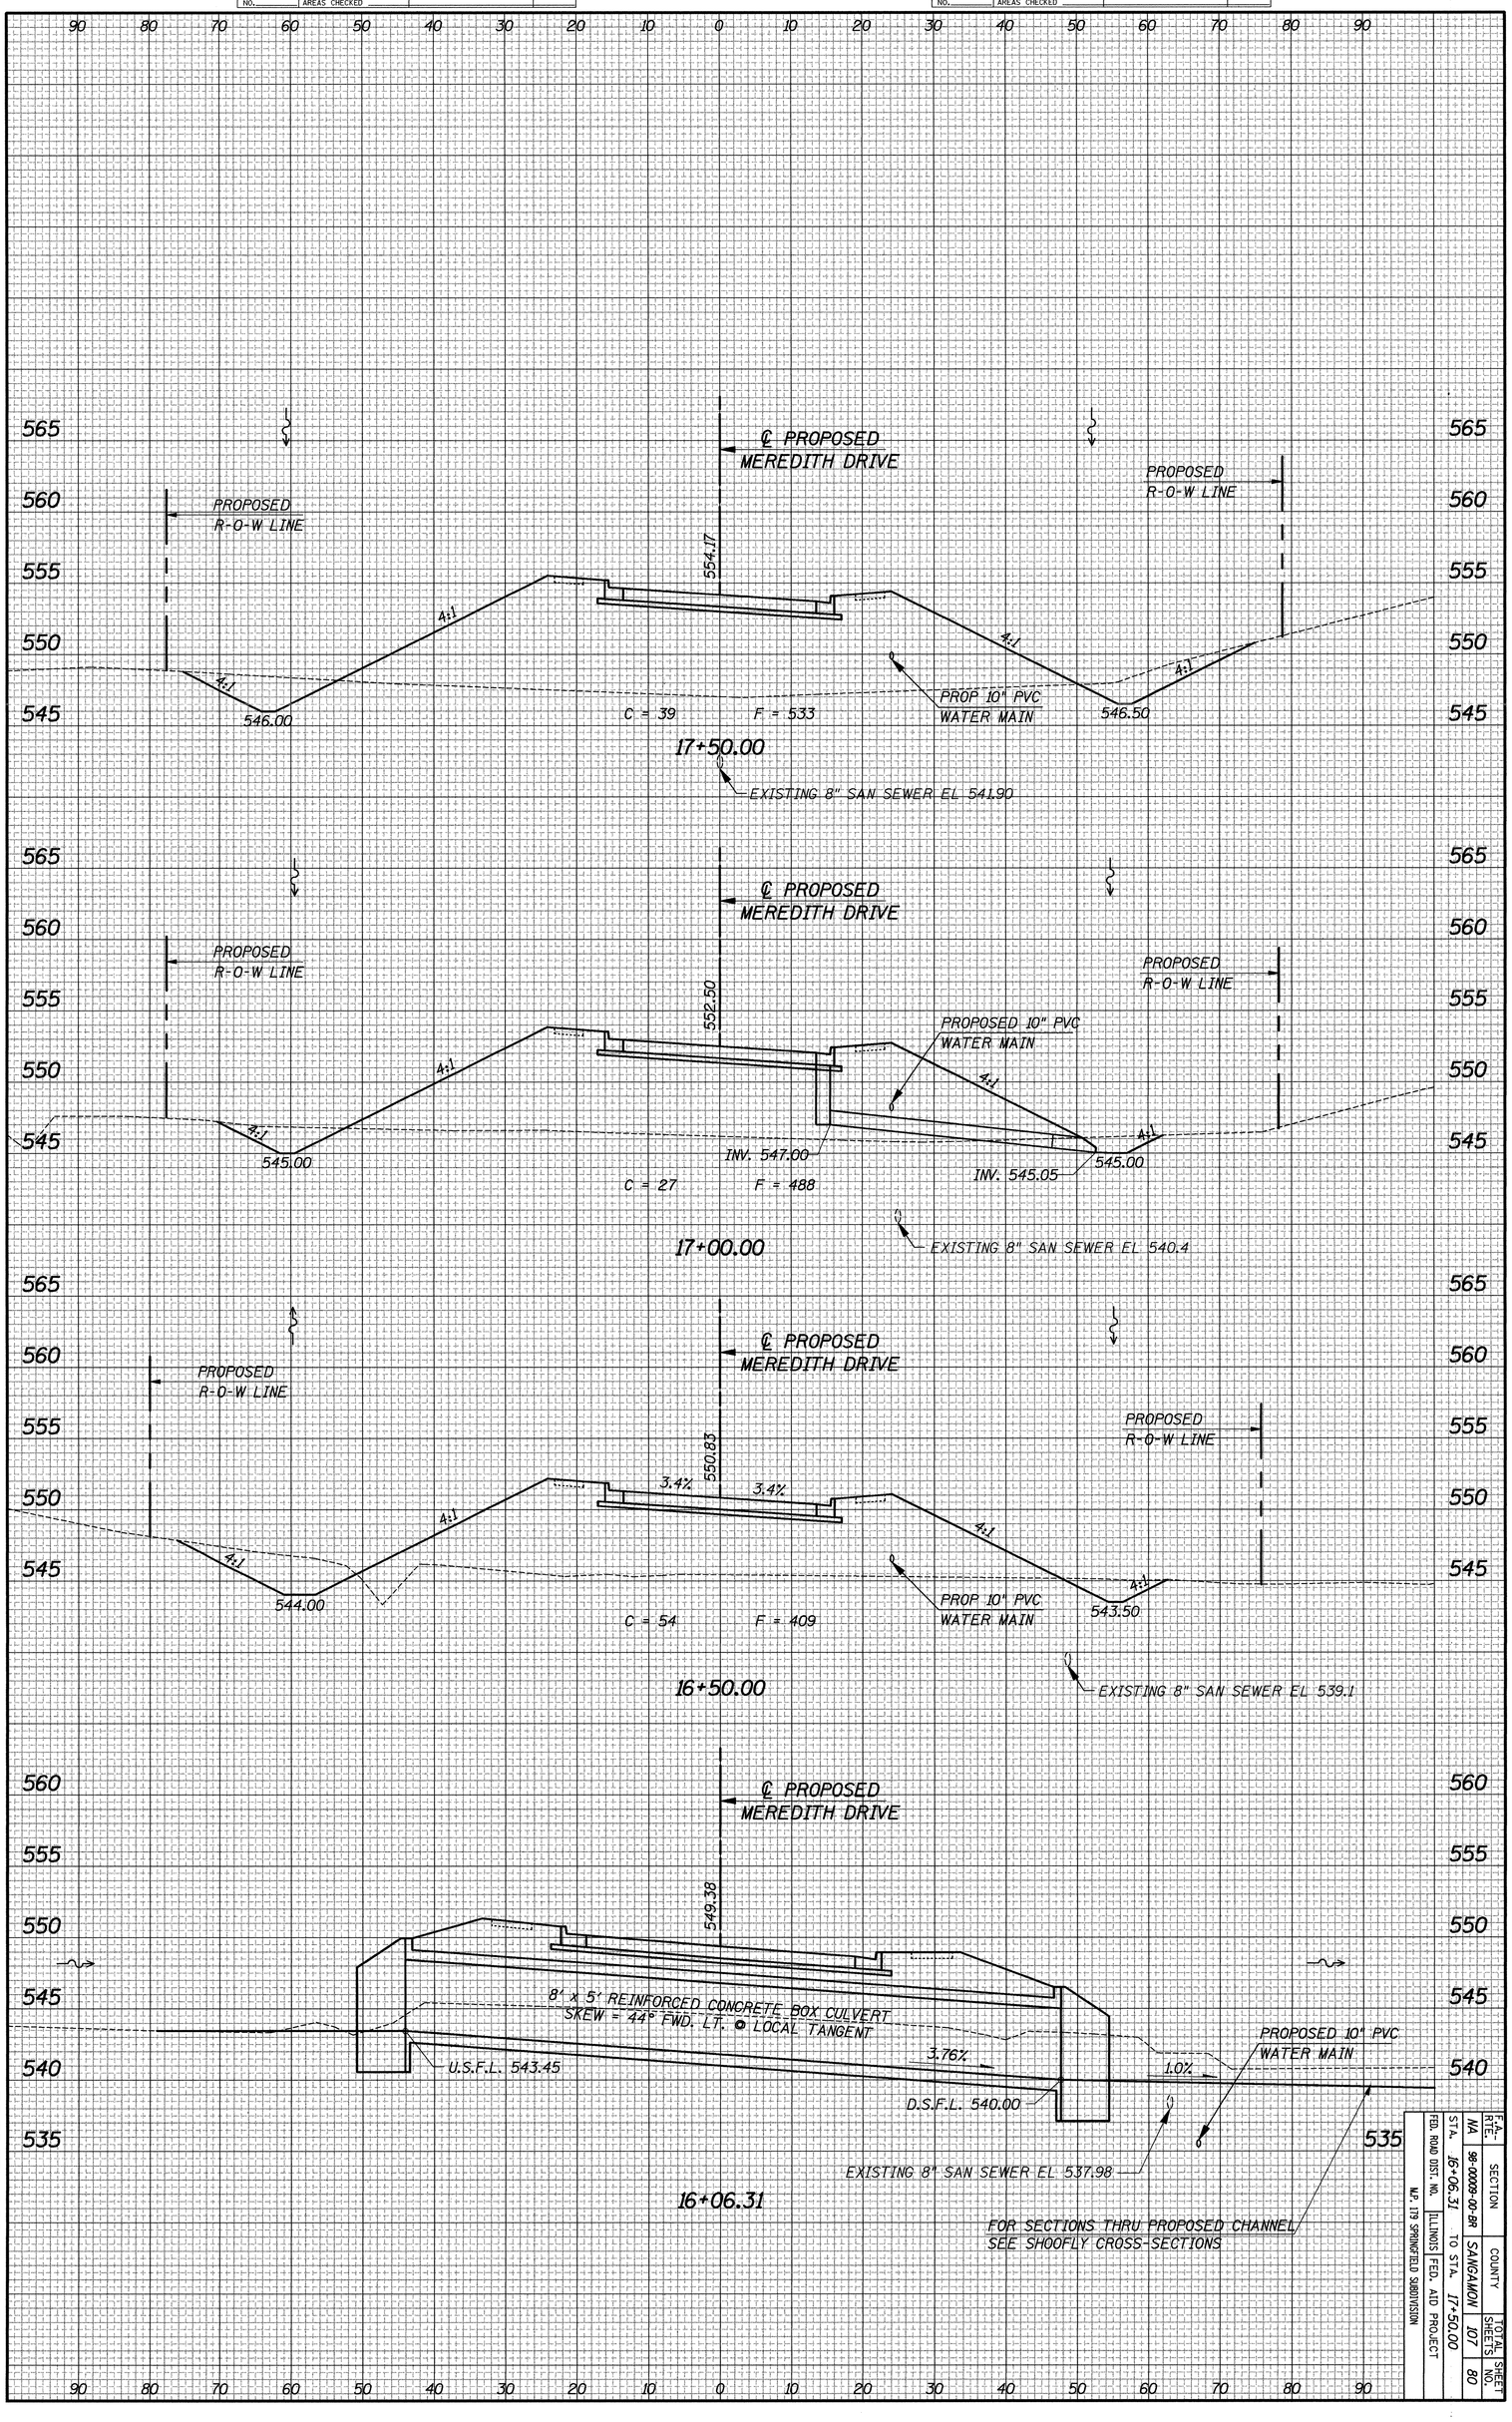

MEREDITH DRIVE X-SECTIONS

F.A.P. RTE.	SECTION	COUNTY	TOTAL SHEETS	SHEET NO.
NA	98-00009-00-BR	SANGAMON	107	80
STA. 16+06.31	TO STA. 17+50.00			
FED. ROAD DIST. NO.	ILLINOIS FED. AID PROJECT			
M.P. 1.79 SPRINGFIELD SUBDIVISION				

93346