ORIGINAL SURVEY		BY	DATE
NOTE BOOK	SURVEYED		
	PLOTTED		
	TEMPLATE		
	AREAS		
NO.	AREAS CHECKED		

FINAL SURVEY		BY	DATE
NOTE BOOK	SURVEYED		
	PLOTTED		
	TEMPLATE		
	AREAS		
NO.	AREAS CHECKED		

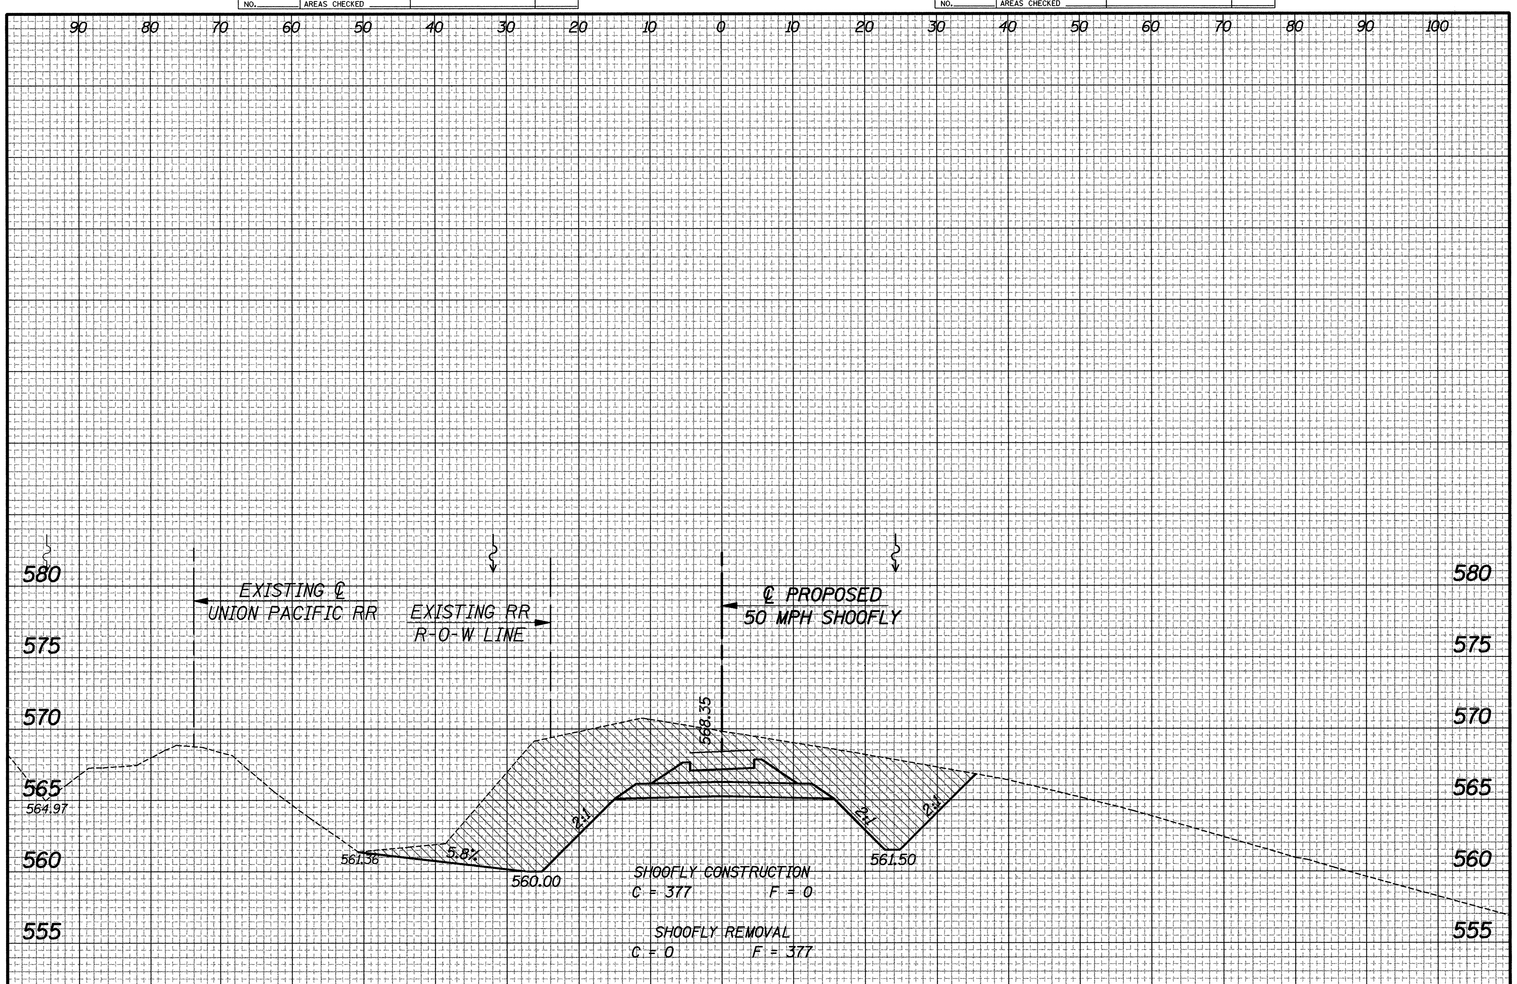

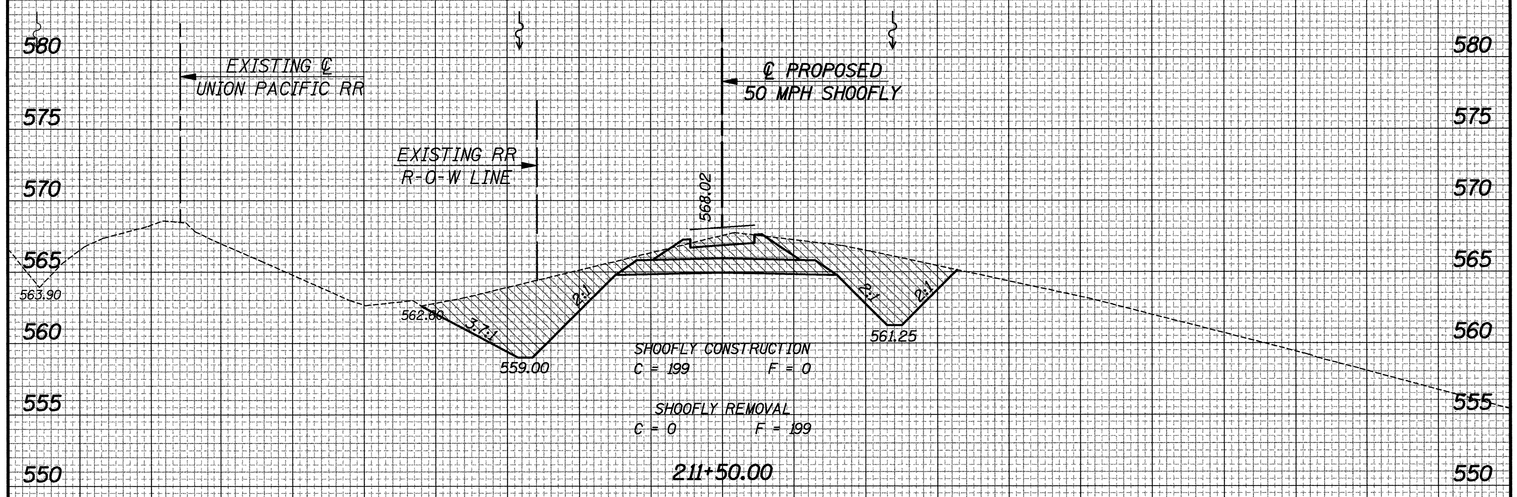

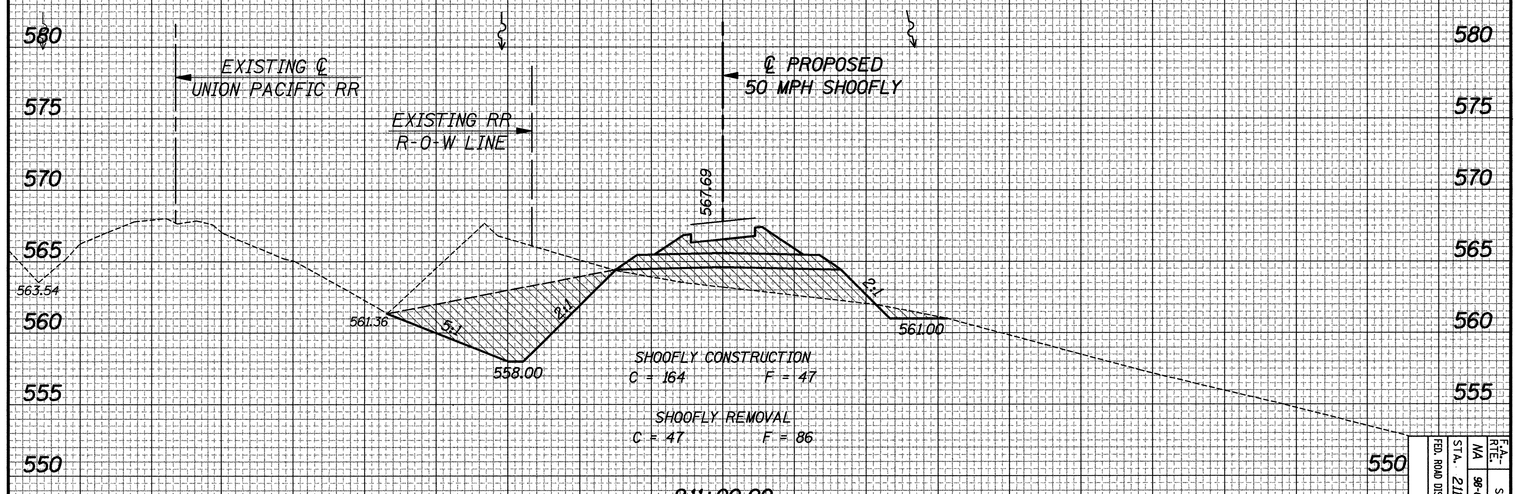

93346

F.A. RTE.	SECTION	COUNTY	TOTAL SHEETS	SHEET NO.
IVA	98-00009-00-BR	SANGAMON	107	102

STA. 211+00.00 TO STA. 212+00.00

FED. ROAD DIST. NO. ILLINOIS FED. AID PROJECT

M.P. 17.9 SPRINGFIELD SUBDIVISION

SHOOFLY X-SECTIONS