ROUTE NO.	SEC.	COUNTY	TOTAL SHEETS	SHEET NO.
7967	*	SANGAMON	28	22
FED. ROAD DIST. #7	ILLINOIS	PROJECT		

CITY OF SPRINGFIELD * 00-00415-00-WR
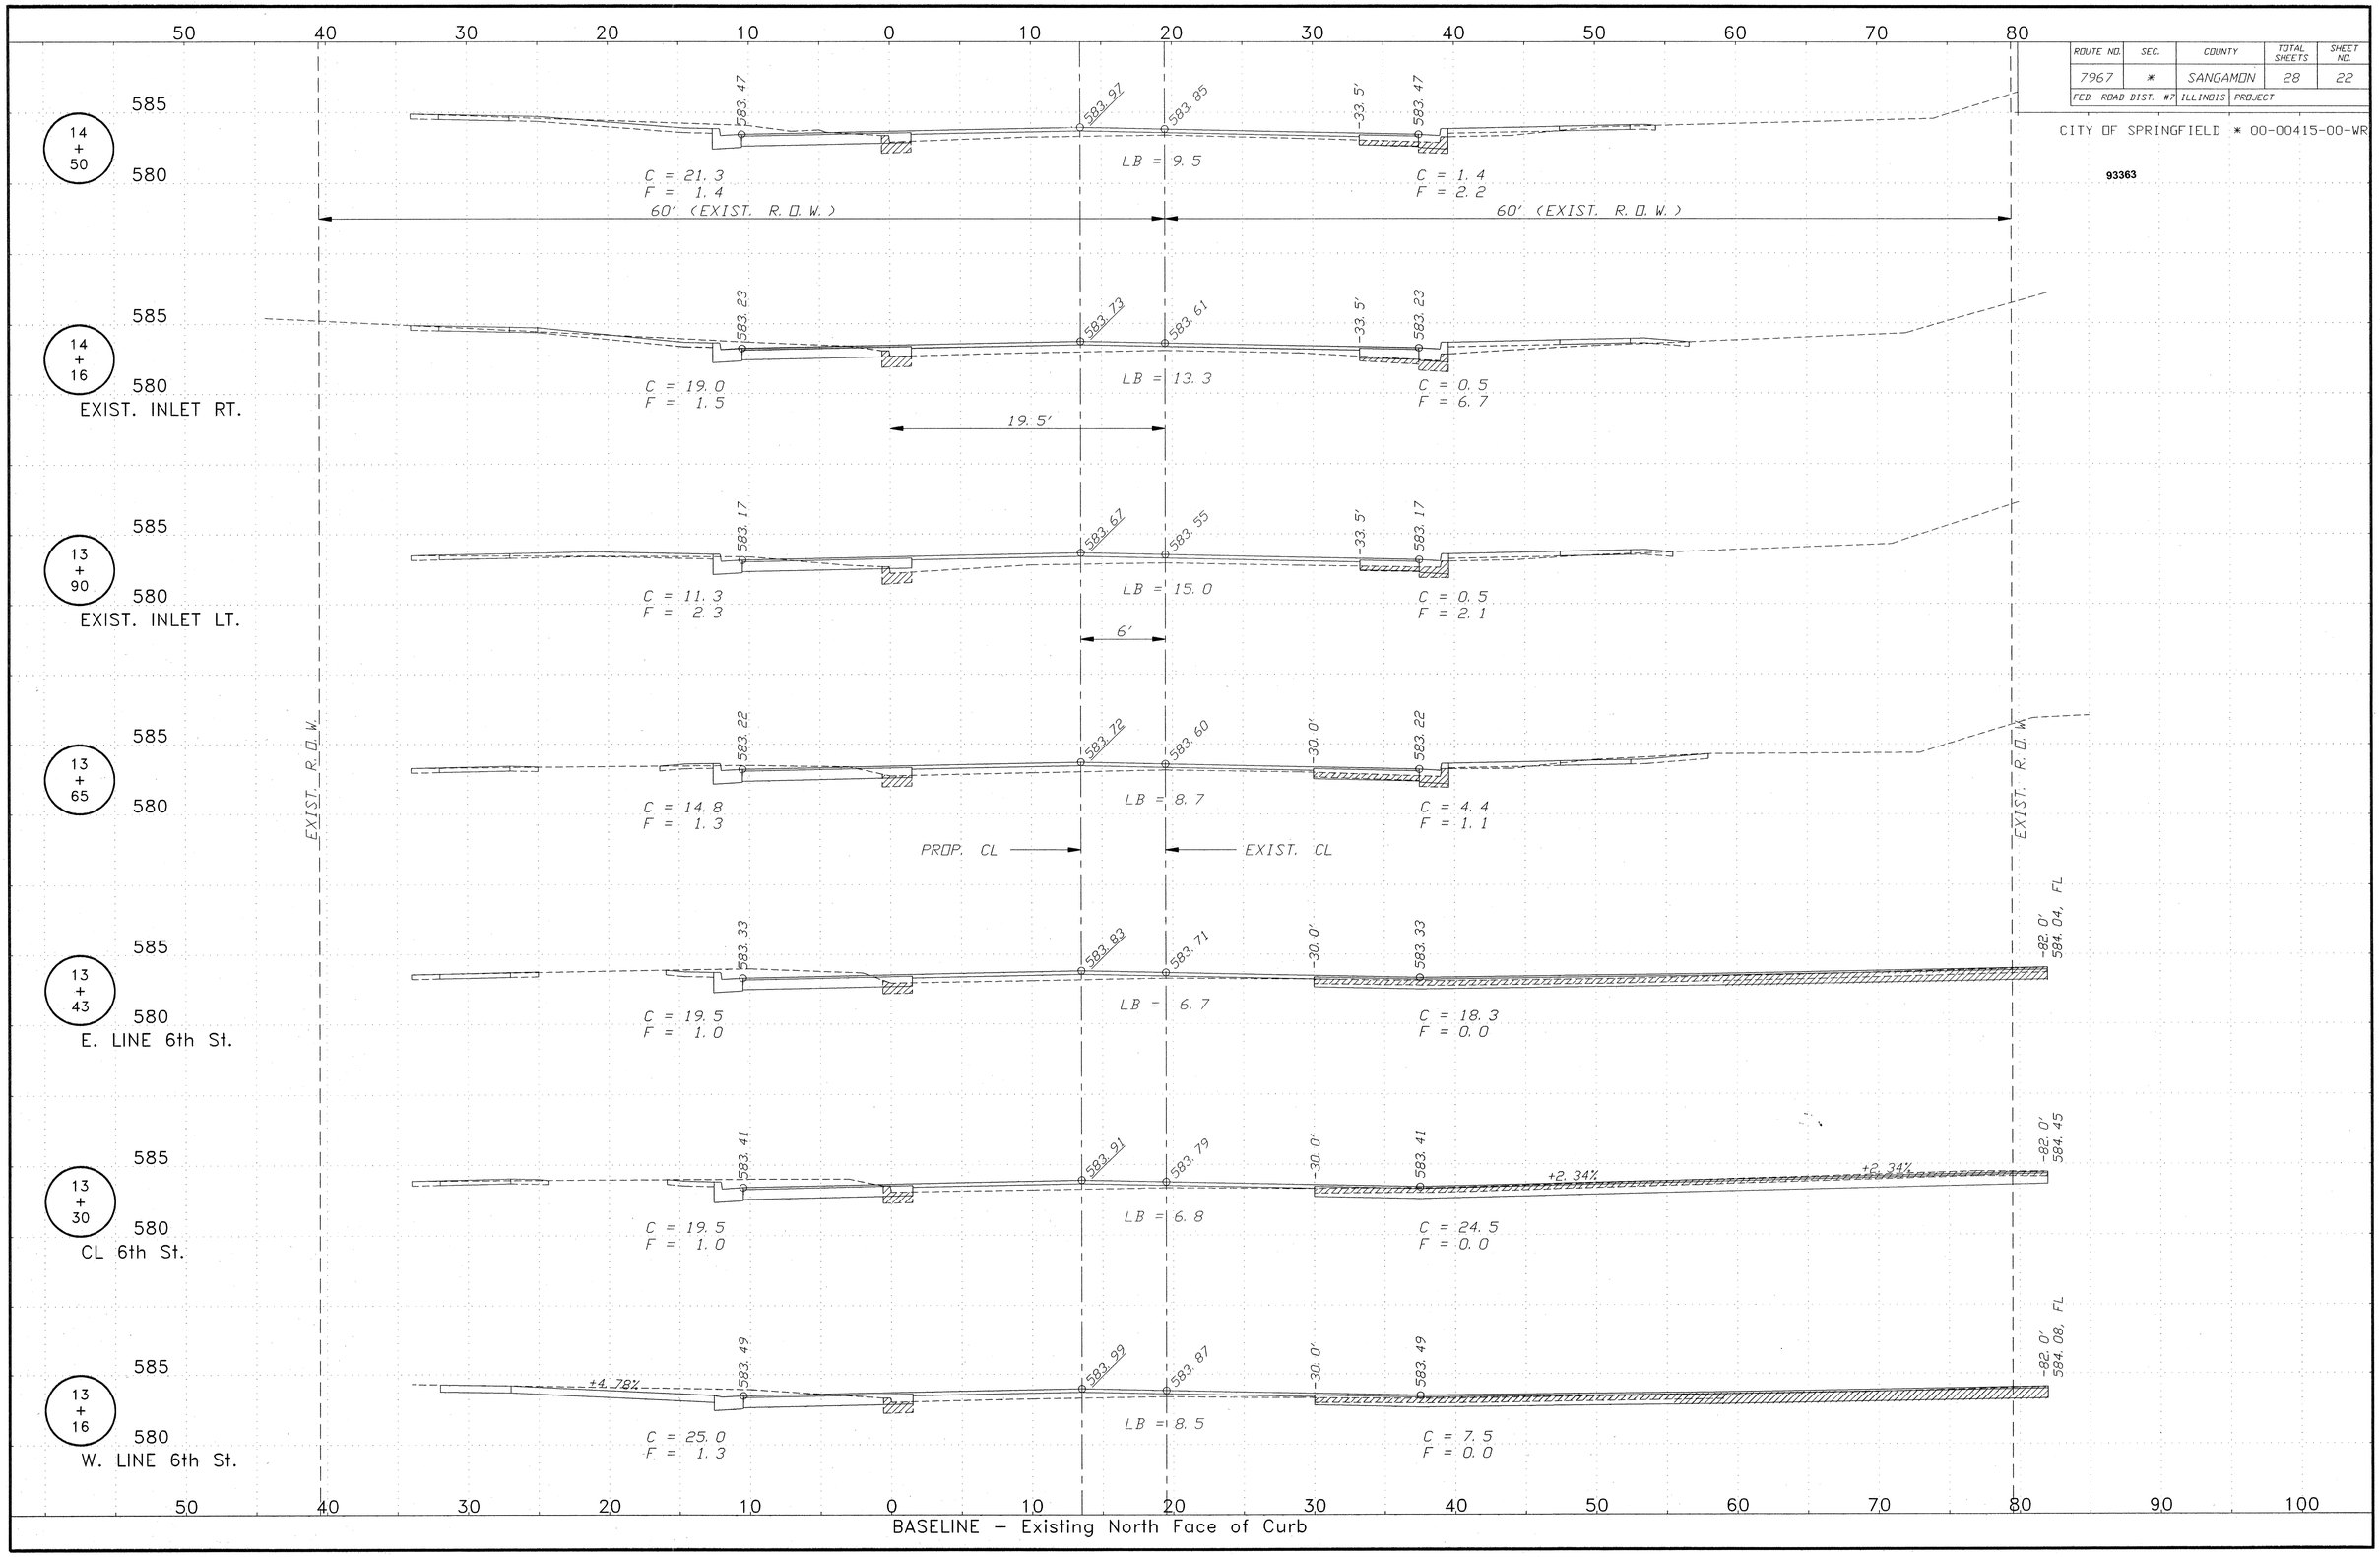
93363