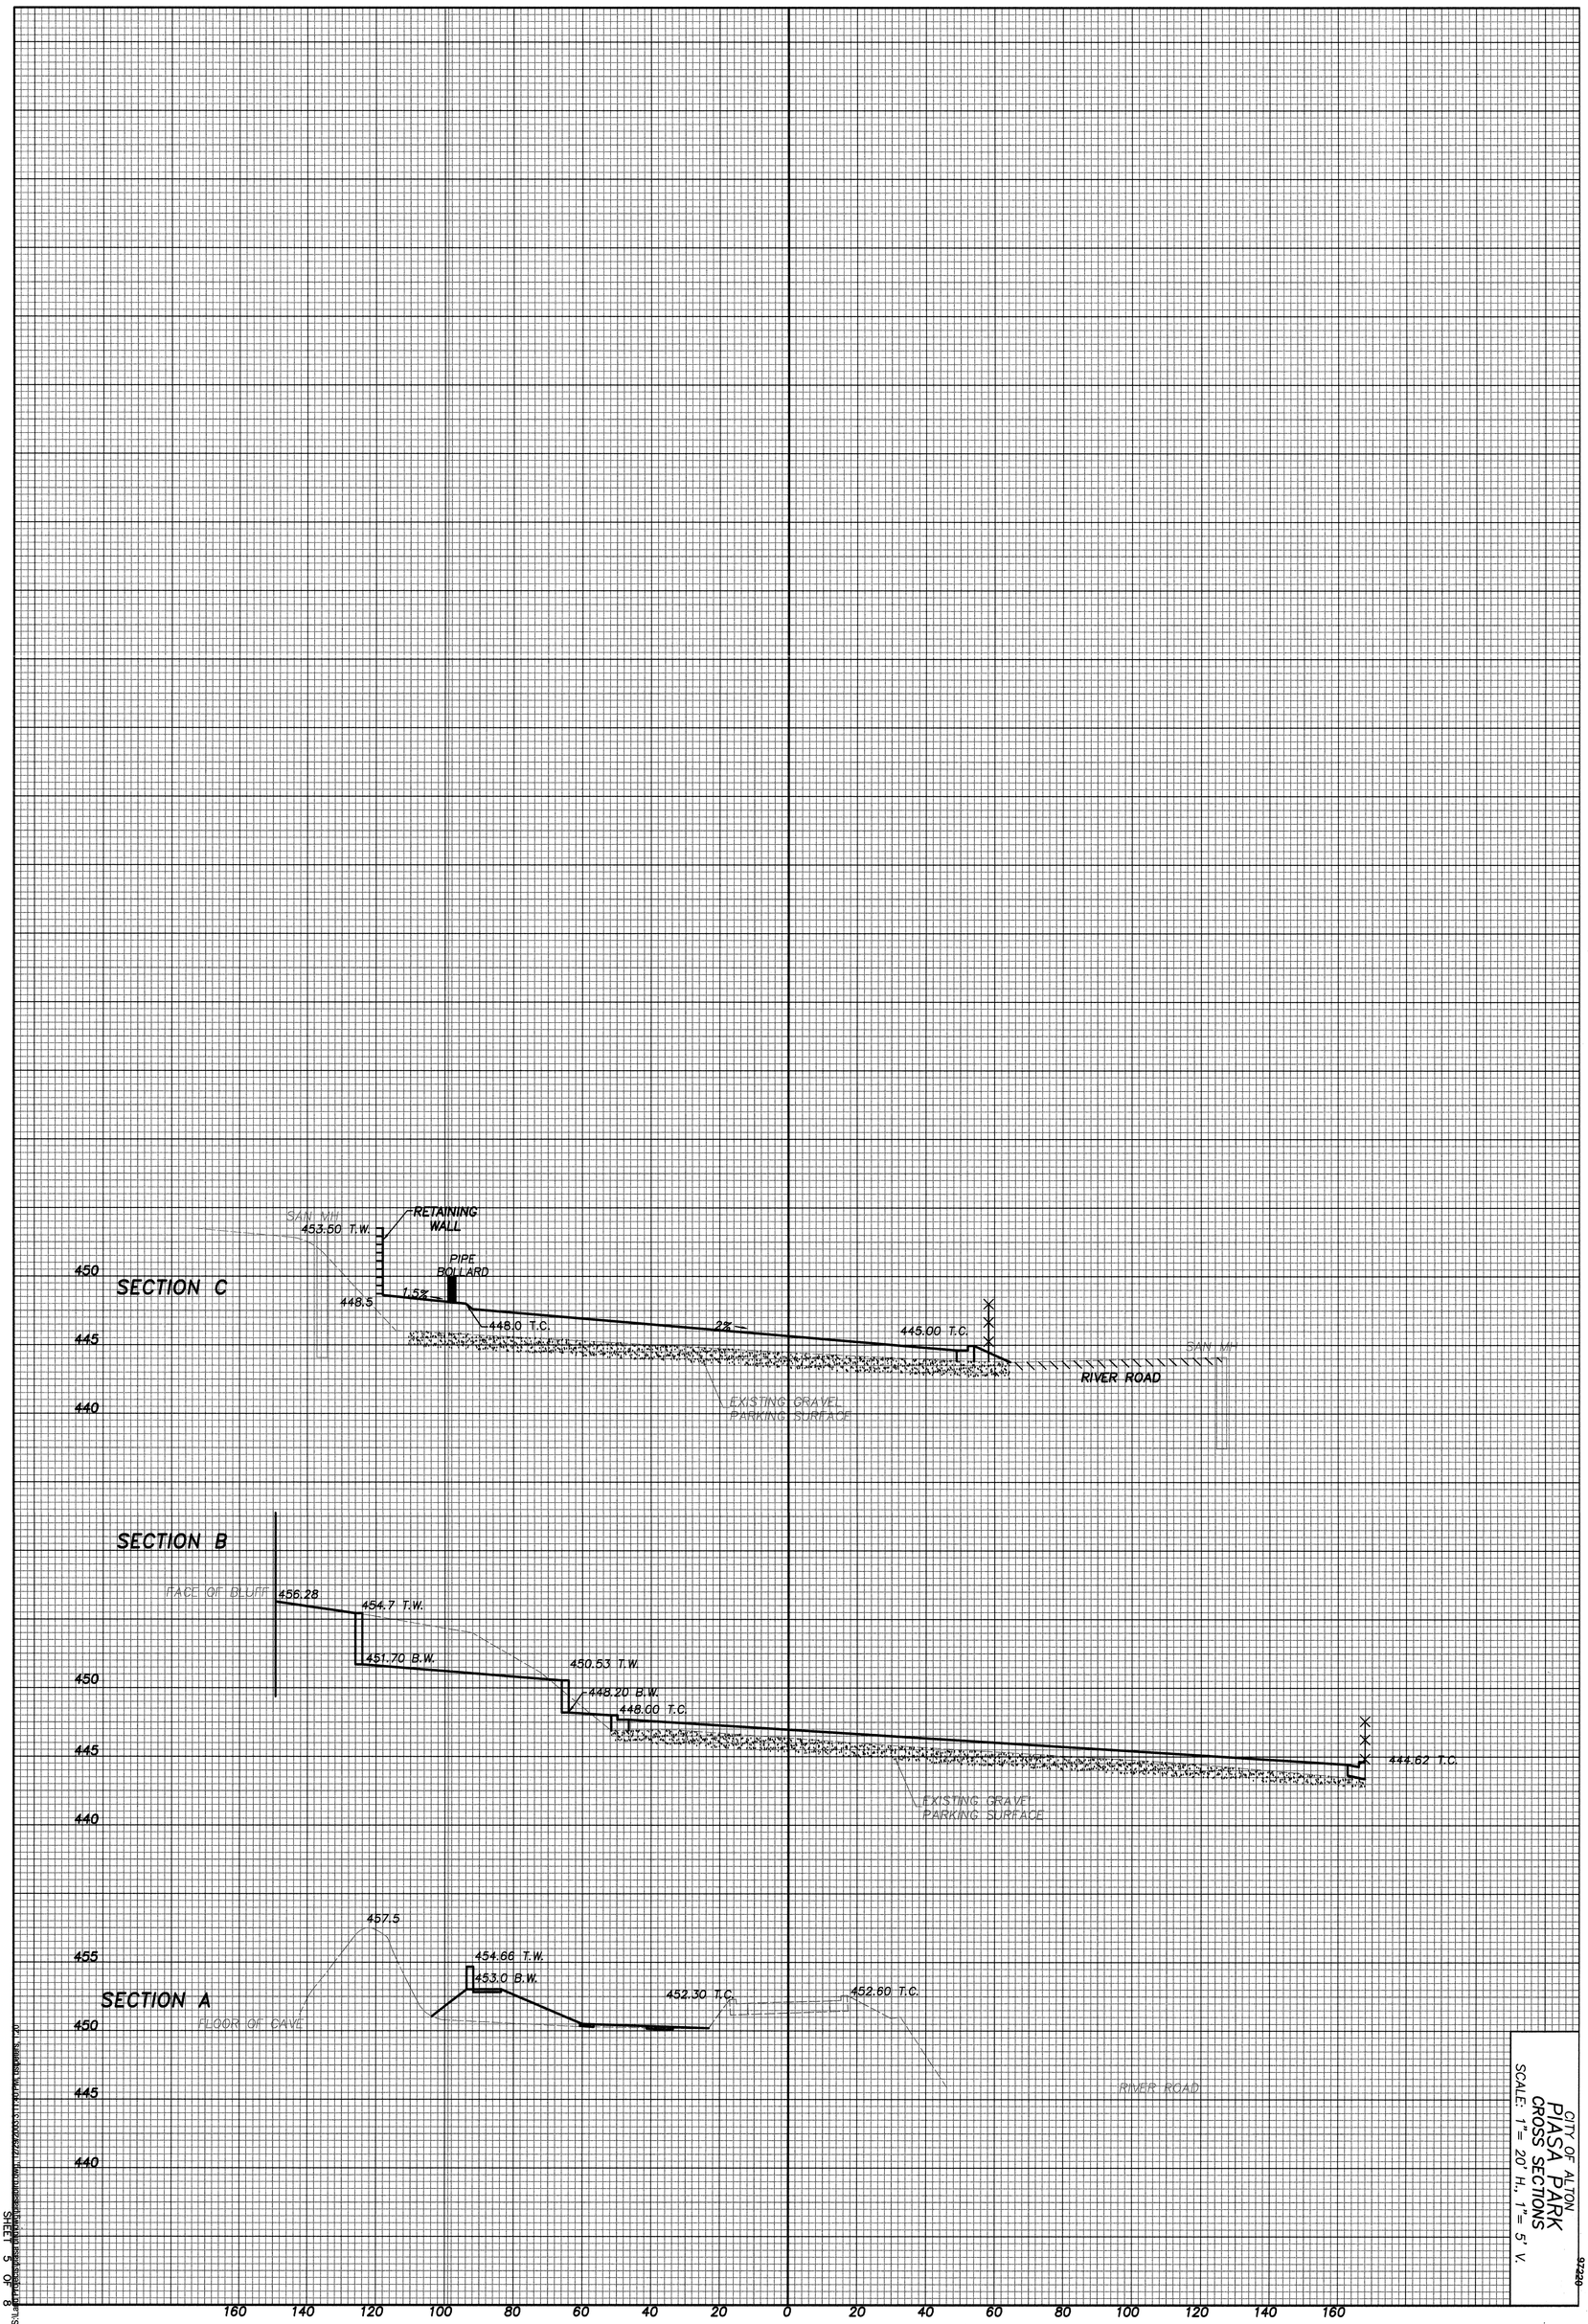

CITY OF ALTON
PIASA PARK
CROSS SECTIONS
SCALE: 1"= 20' H., 1"= 5' V.

97329

SHEET 3 OF 8