SECTION	COUNTY	TOTAL SHEETS	SHEET NO.
01-00014-01-BT	MADISON	160	49
STORMWATER POLLUTION PREVENTION PLAN			

97223

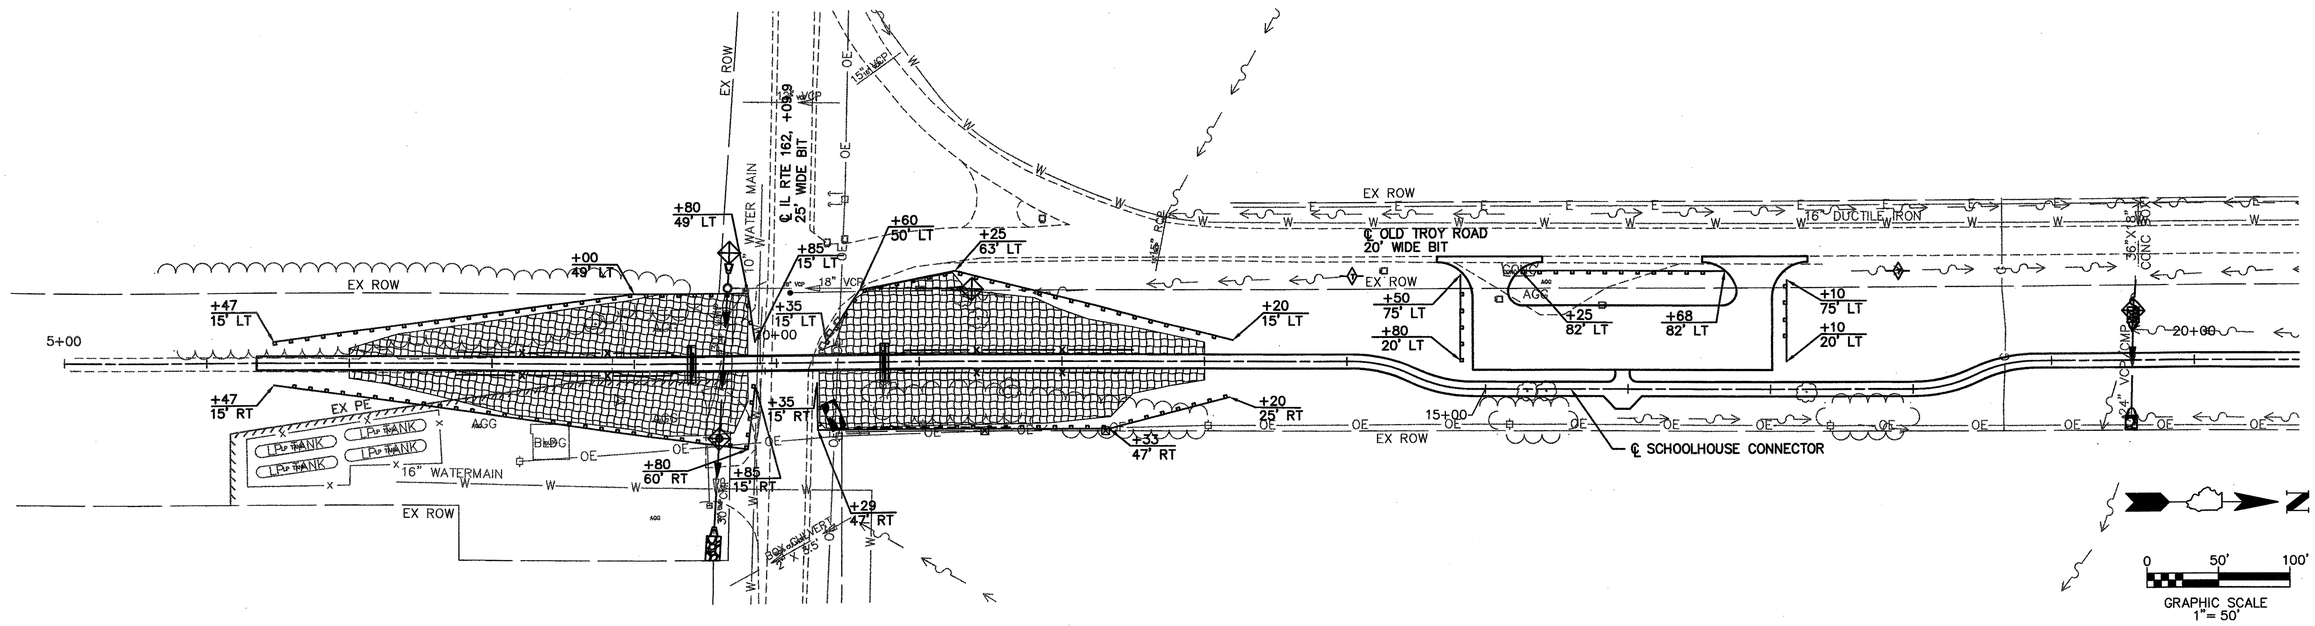

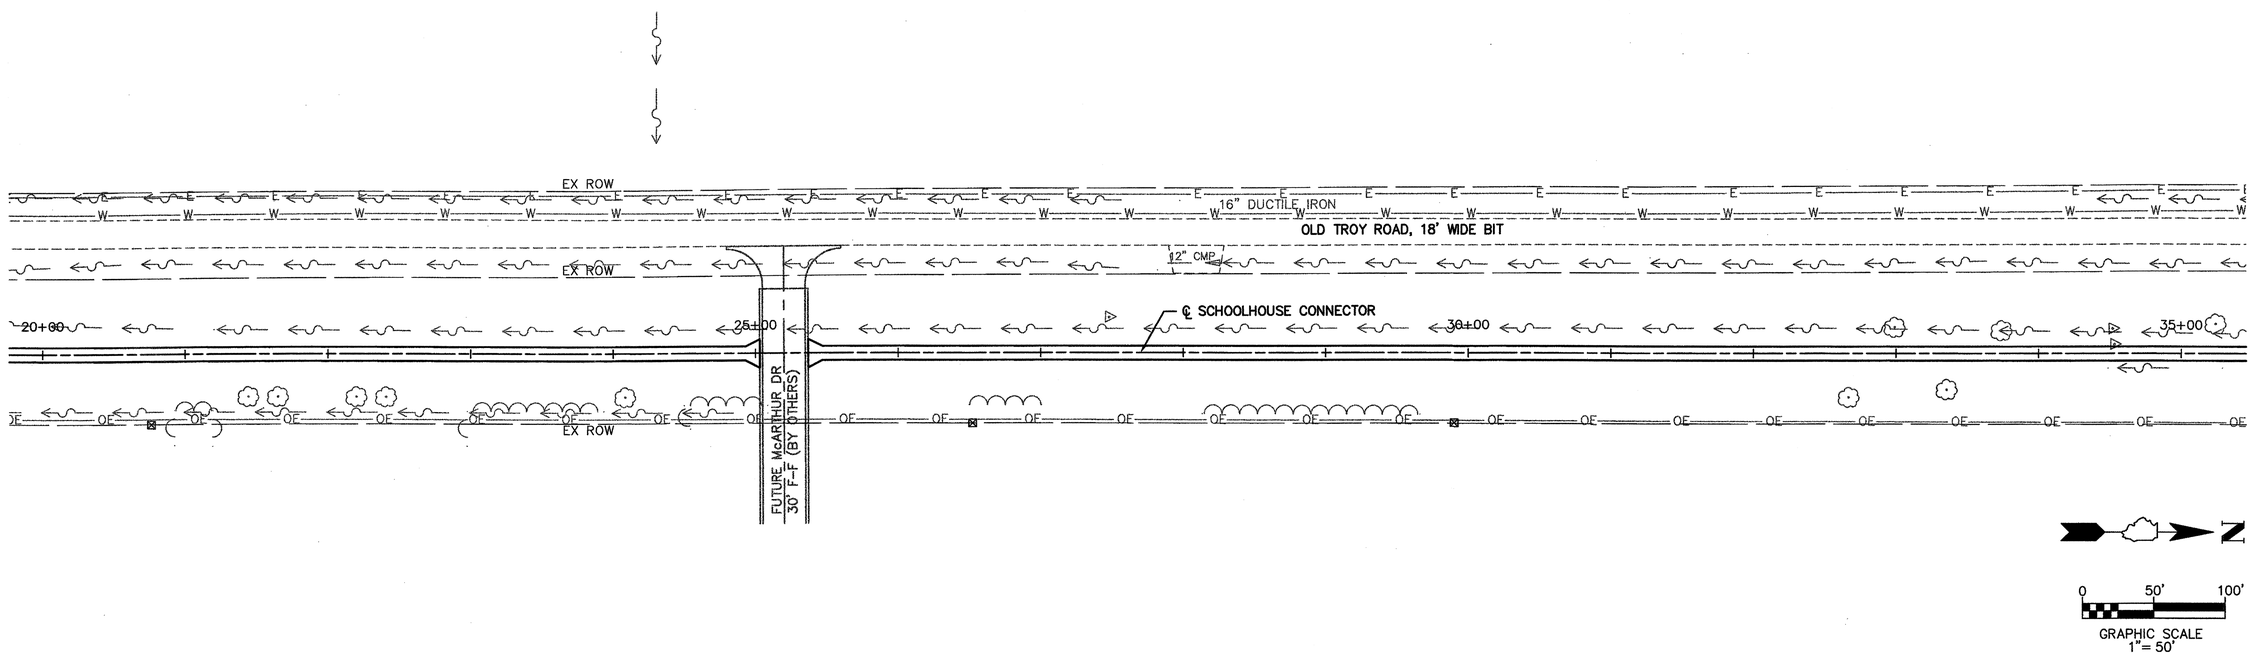

H:\P21040\dwg\140SWPPP01.dwg, 12/04/2003 08:21:53 PM

STORMWATER POLLUTION PREVENTION PLAN

STA 5+00 TO STA 35+00