SECTION	COUNTY	TOTAL SHEETS	SHEET NO.
01-00014-01-BT	MADISON	160	51
STORMWATER POLLUTION PREVENTION PLAN			

97223

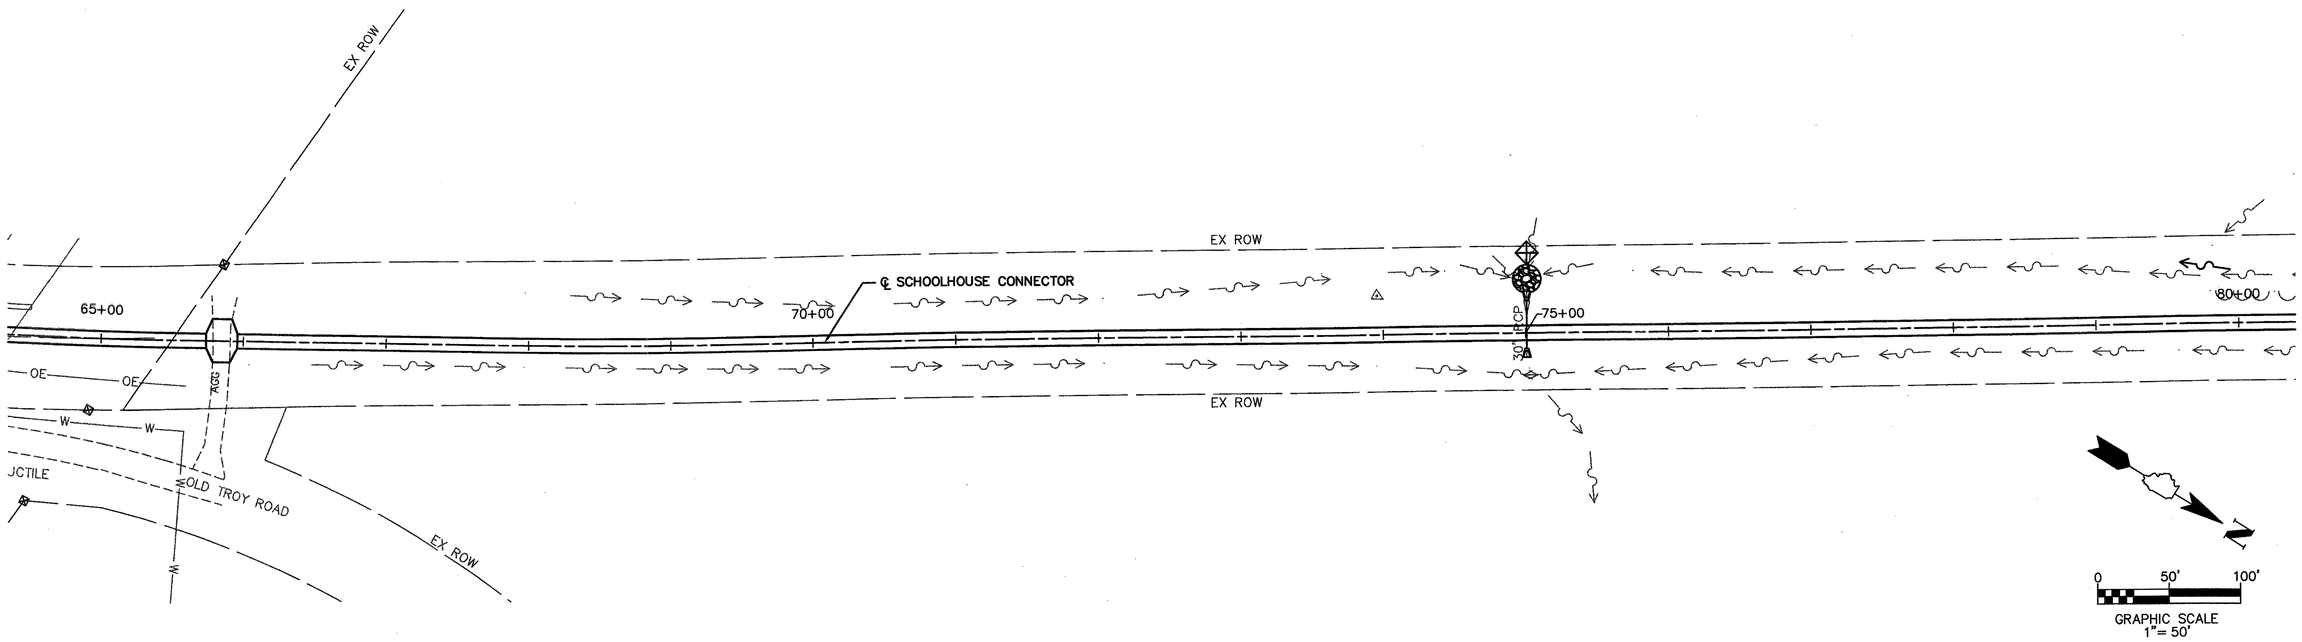

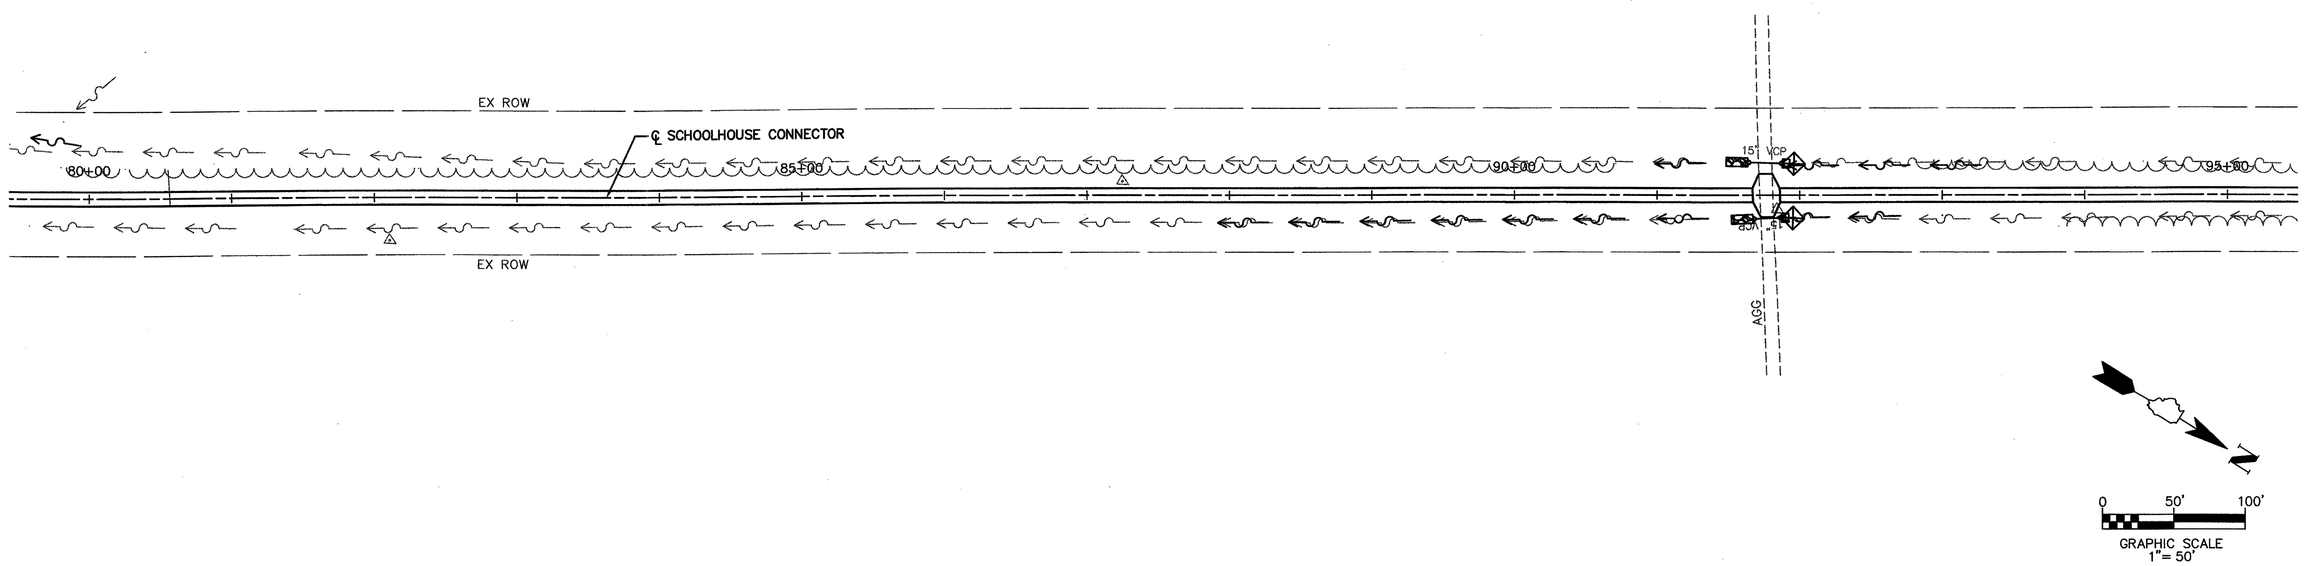

STORMWATER POLLUTION PREVENTION PLAN

STA 65+00 TO STA 95+00

H:\P21040\dwg\140SWPPP01.dwg, 12/04/2003 08:22:29 PM