SECTION	COUNTY	TOTAL SHEETS	SHEET NO.
01-00014-01-BT	MADISON	160	54
STORMWATER POLLUTION PREVENTION PLAN			

97223

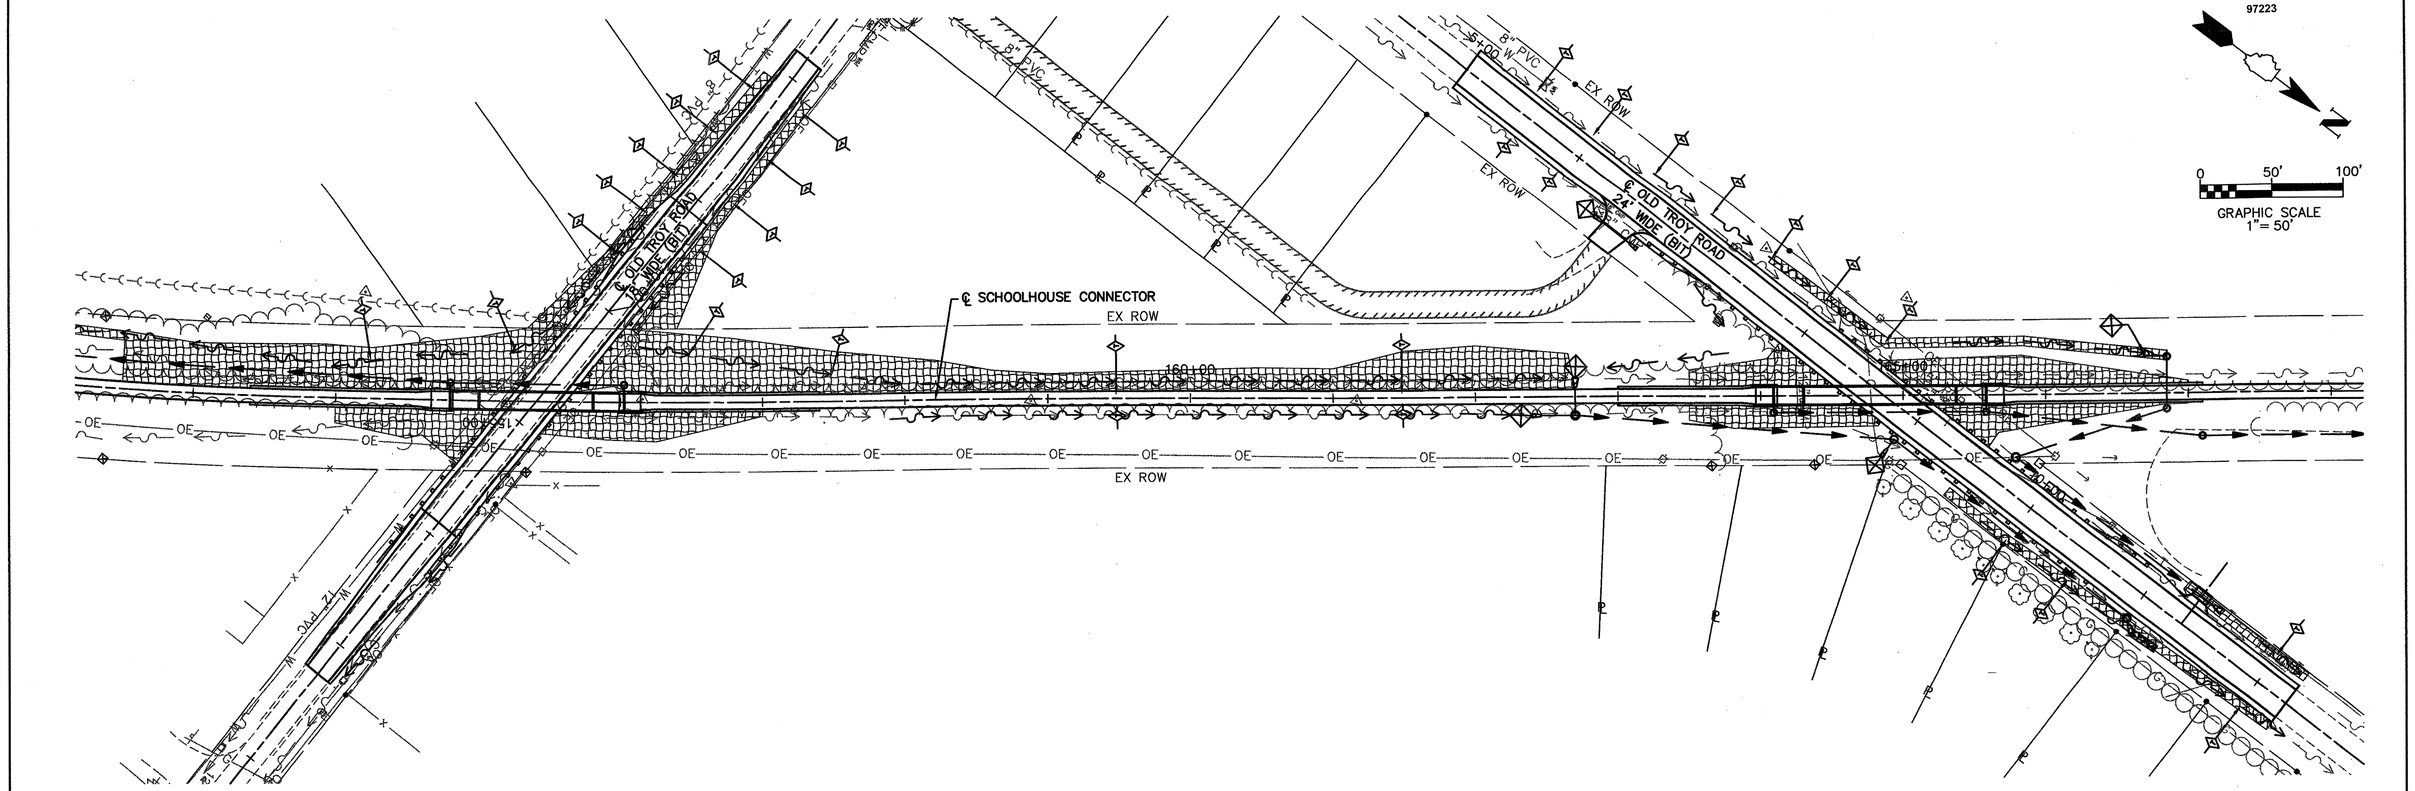

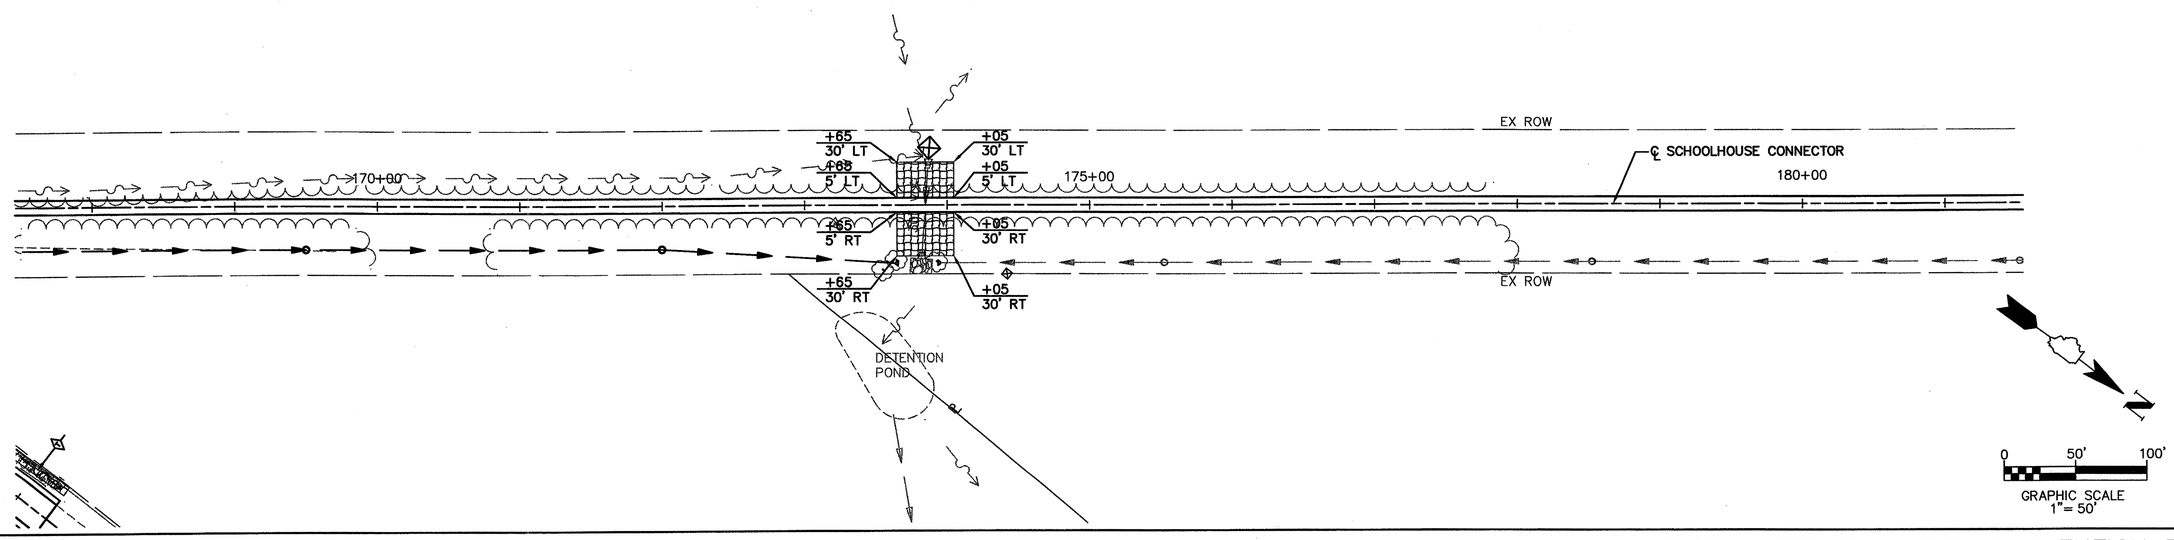

STORMWATER POLLUTION PREVENTION PLAN
STA 153+00 TO STA 181+00

H:\P21040\dwg\140SWPPP01.dwg, 12/05/2003 07:27:24 AM