SECTION	COUNTY	TOTAL SHEETS	SHEET NO.
01-00014-01-BT	MADISON	160	55
STORMWATER POLLUTION PREVENTION PLAN			

97223

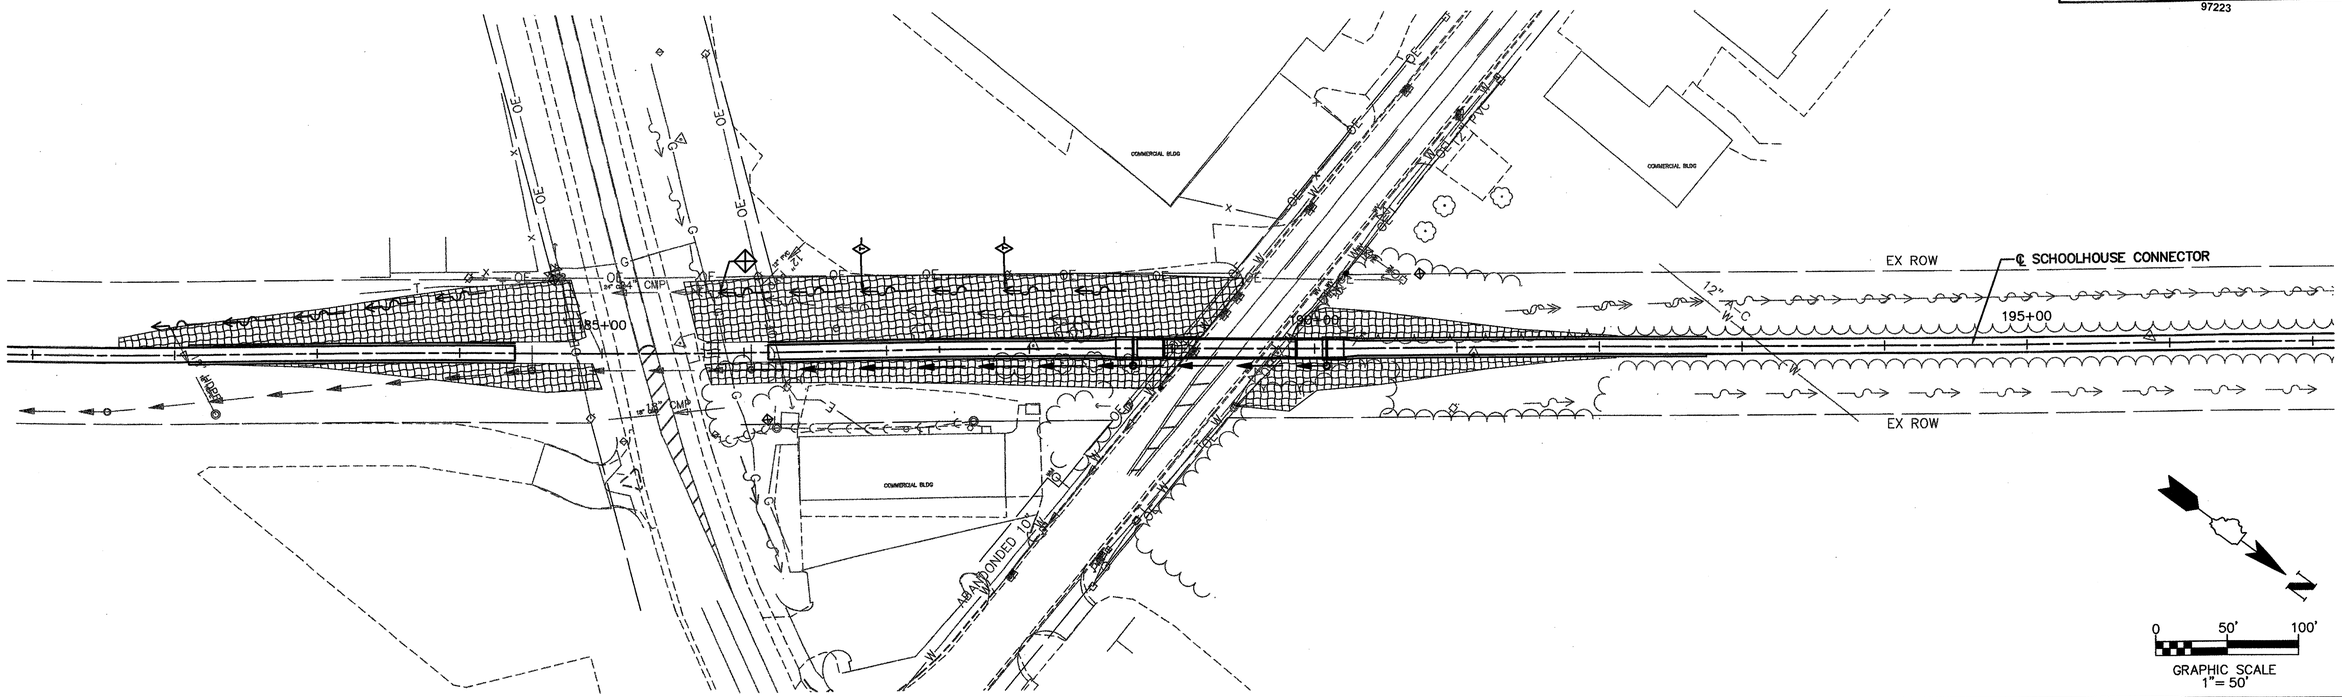

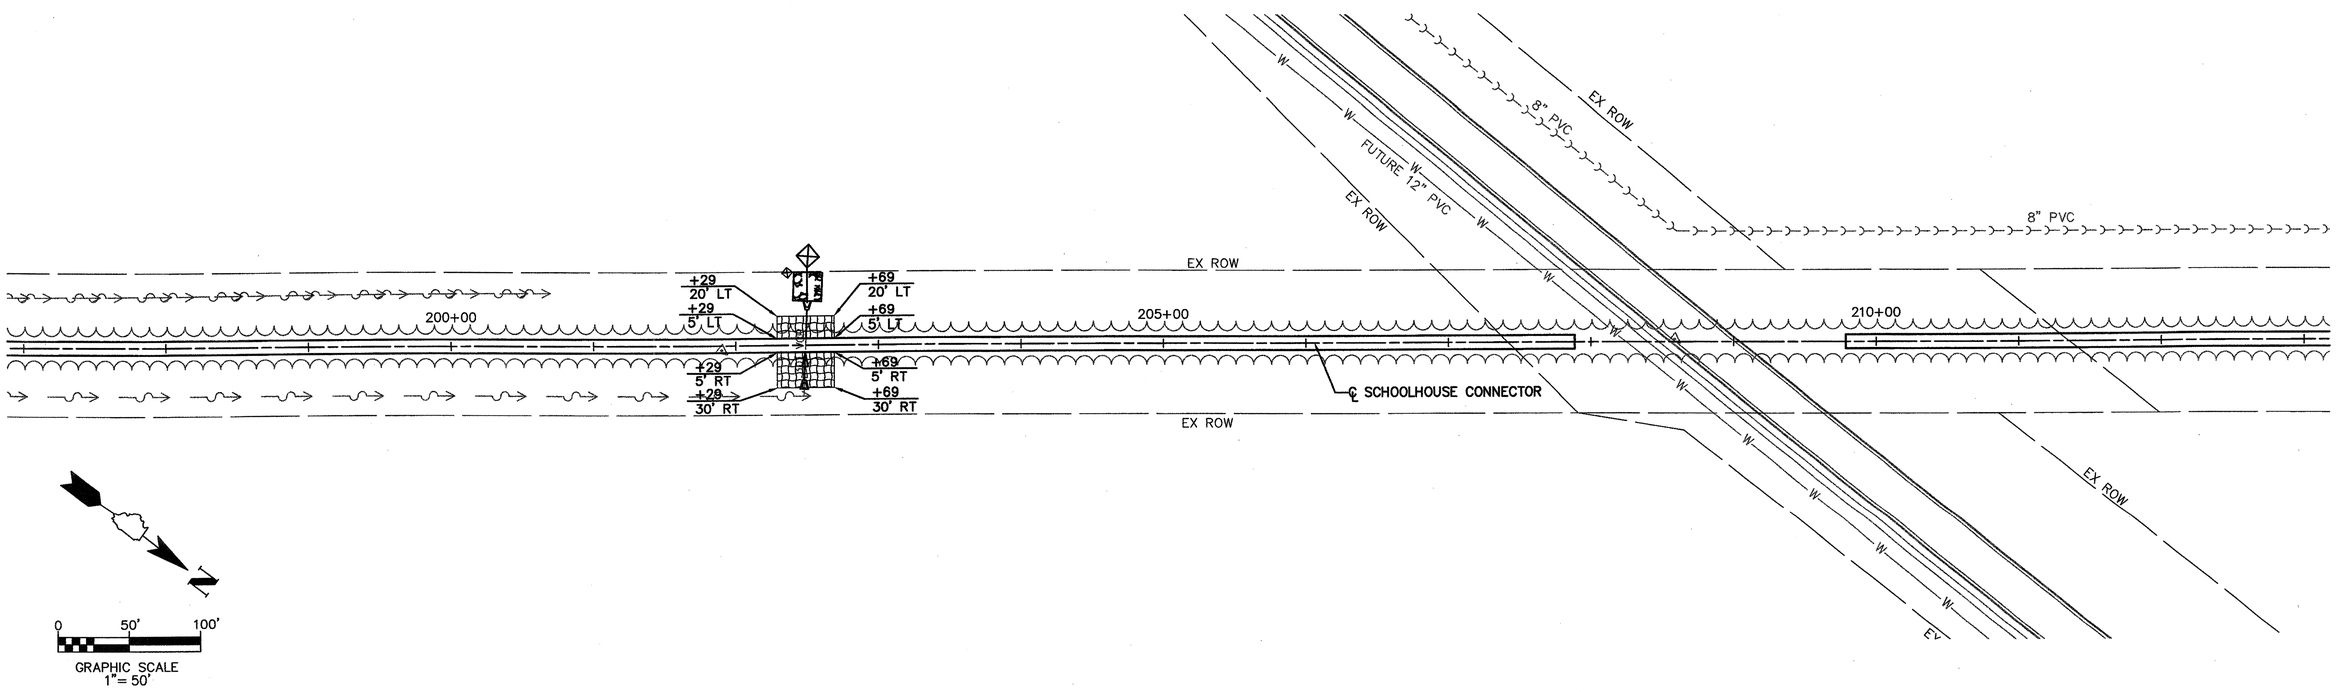

H:\PV21040\dwg\1140SWPPP01.dwg, 12/05/2003 07:27:38 AM

STORMWATER POLLUTION PREVENTION PLAN
STA 181+00 TO STA 213+00