| SECTION | COUNTY | TOTAL SHEETS | SHEET NO. |
|---|---|---|---|
| 01-00014-01-BT | MADISON | 160 | 56 |
| STORMWATER POLLUTION PREVENTION PLAN | | | |

97223

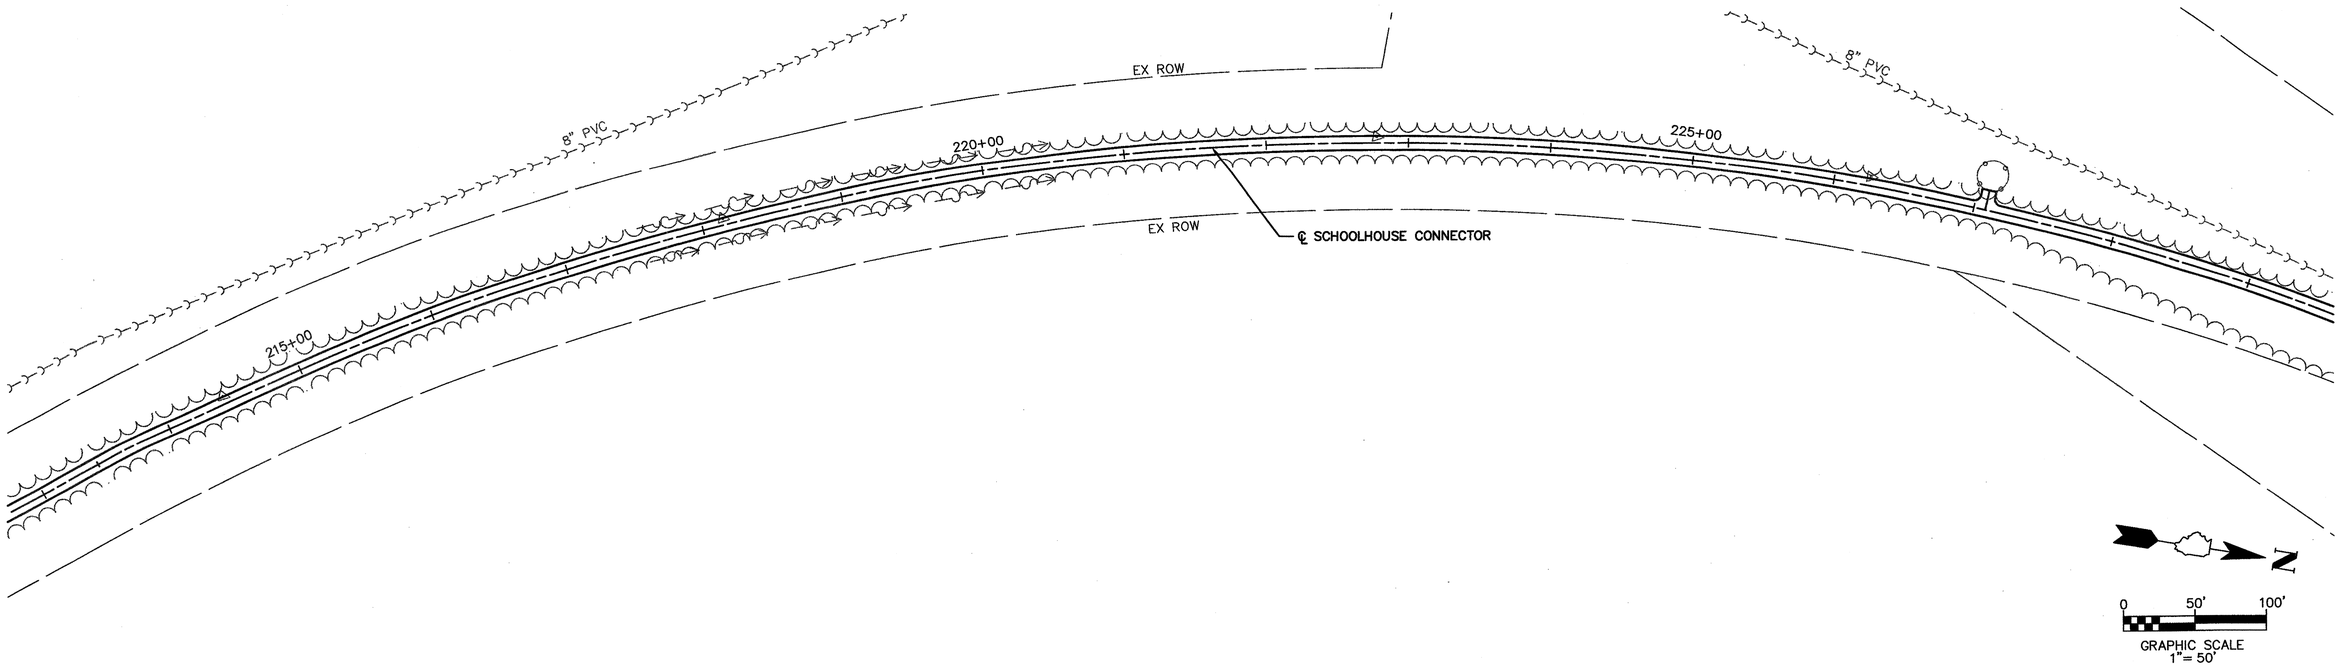


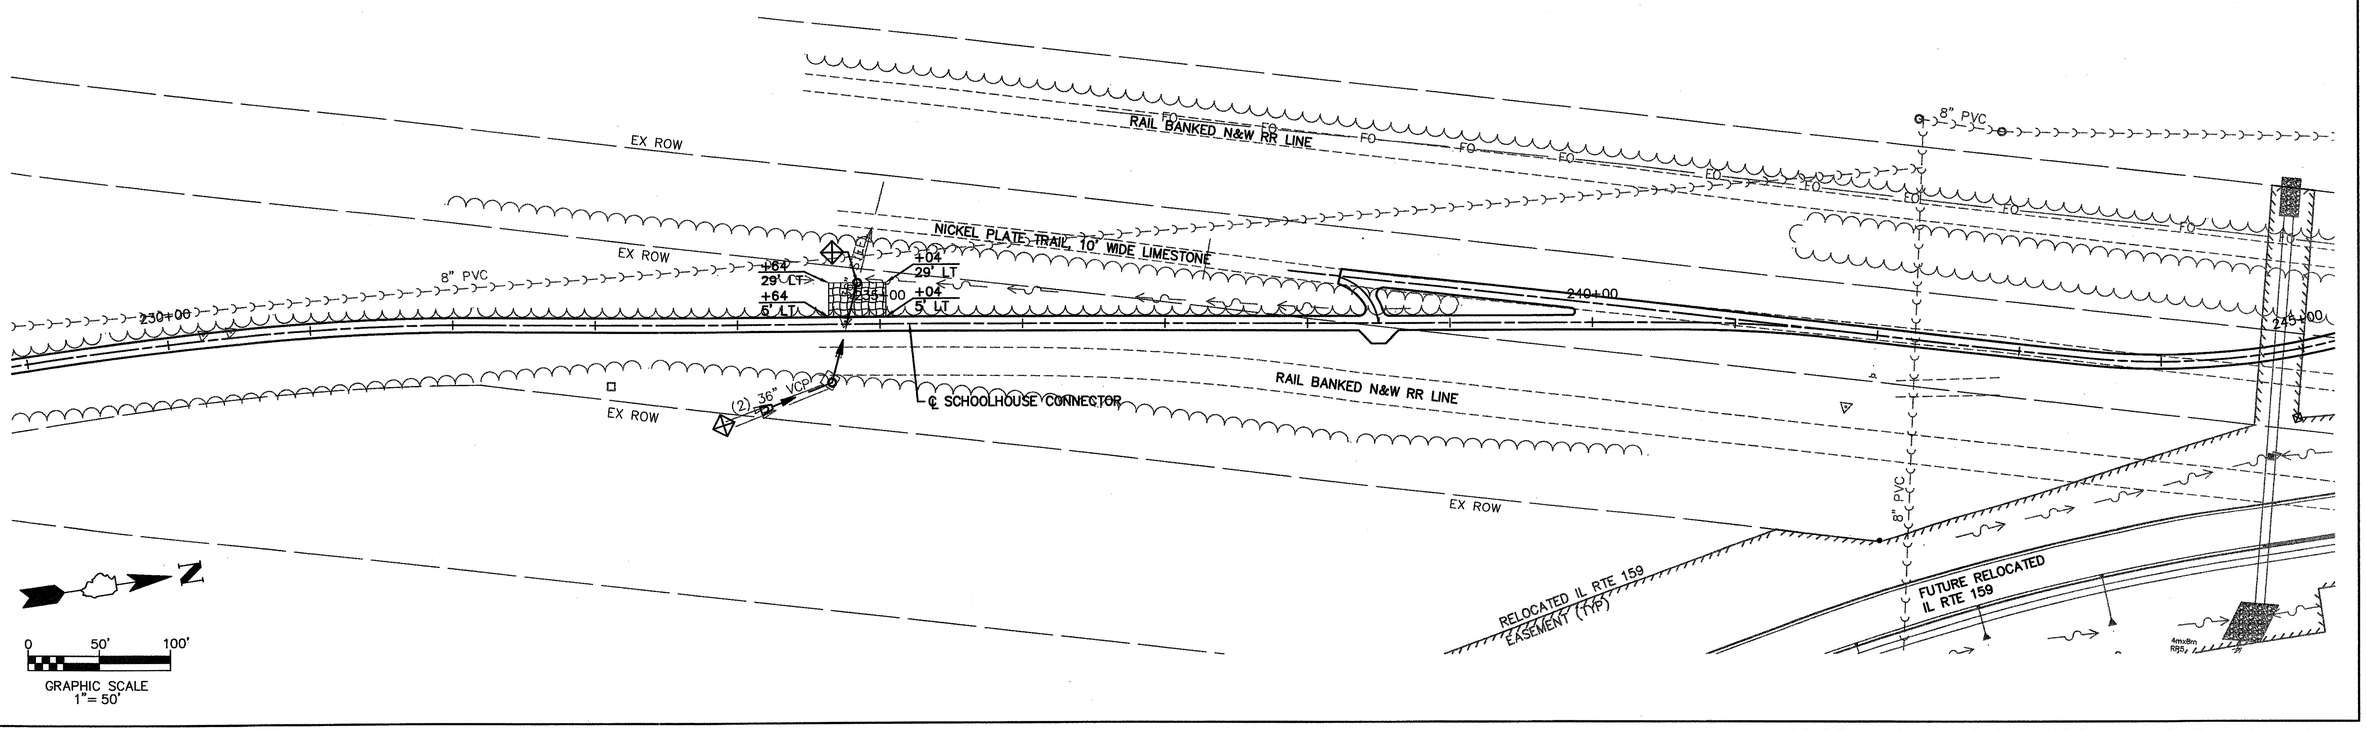


H:\P21040\dwg\140SWPPP01.dwg, 12/05/2003 07:27:58 AM

STORMWATER POLLUTION PREVENTION PLAN
STA 213+00 TO STA 245+00