SECTION	COUNTY	TOTAL SHEETS	SHEET NO.
01-00014-01-BT	MADISON	160	58
STORMWATER POLLUTION PREVENTION PLAN			

97223

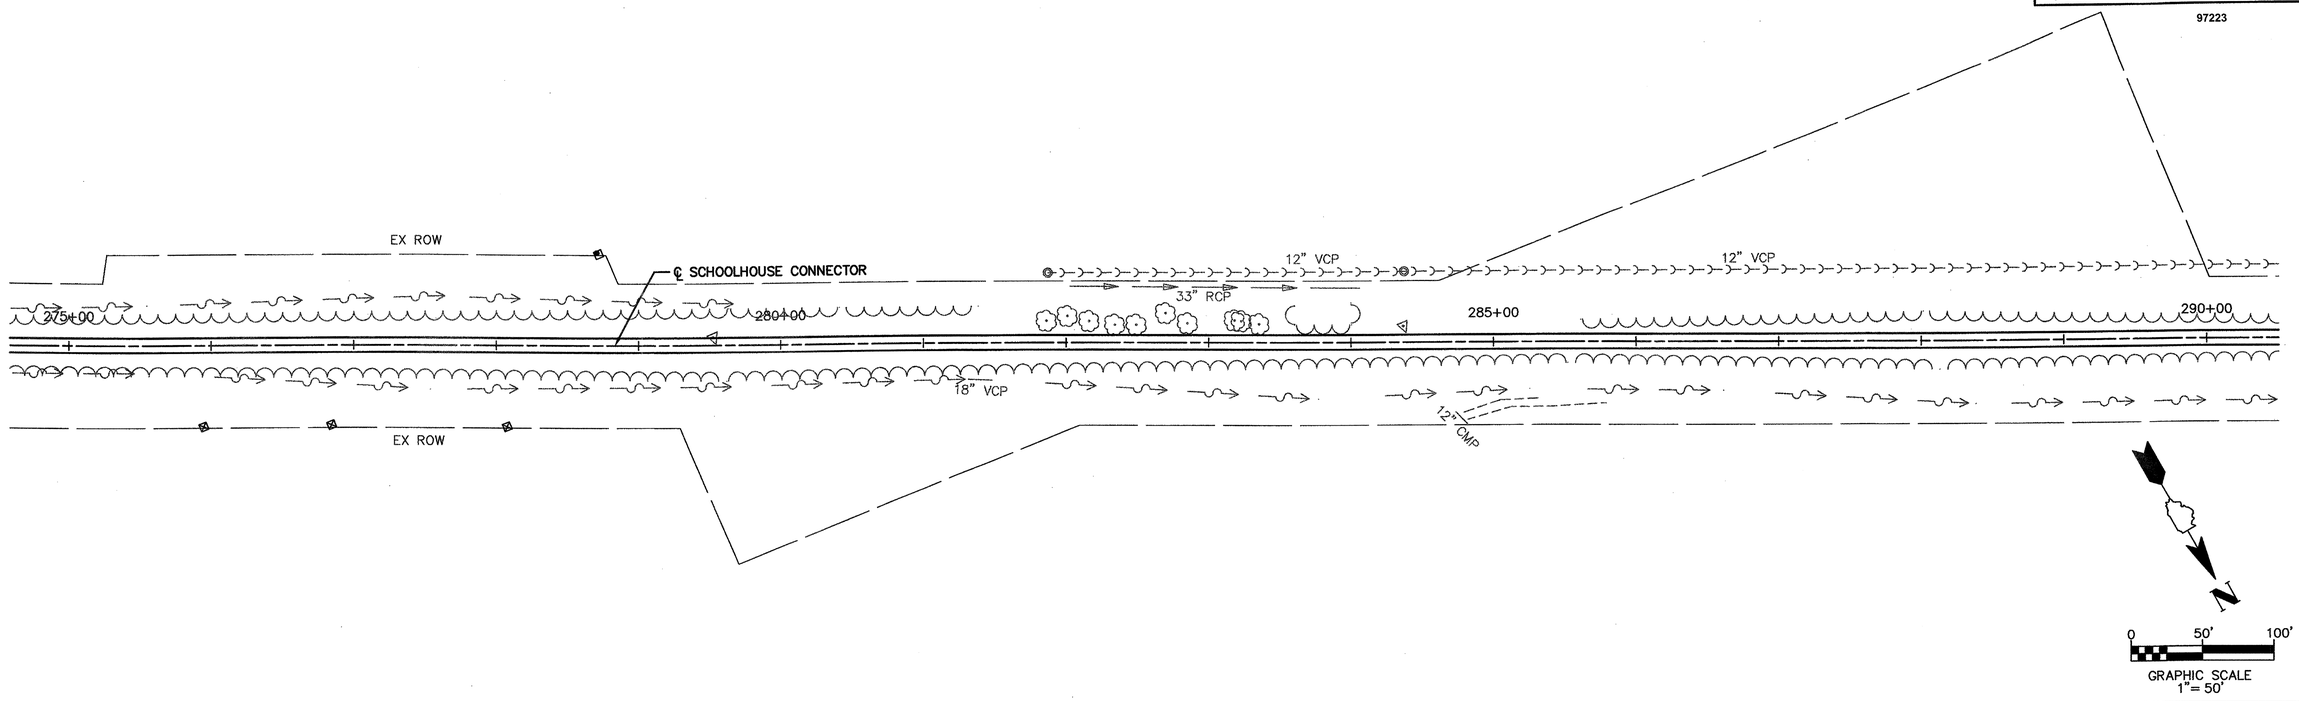

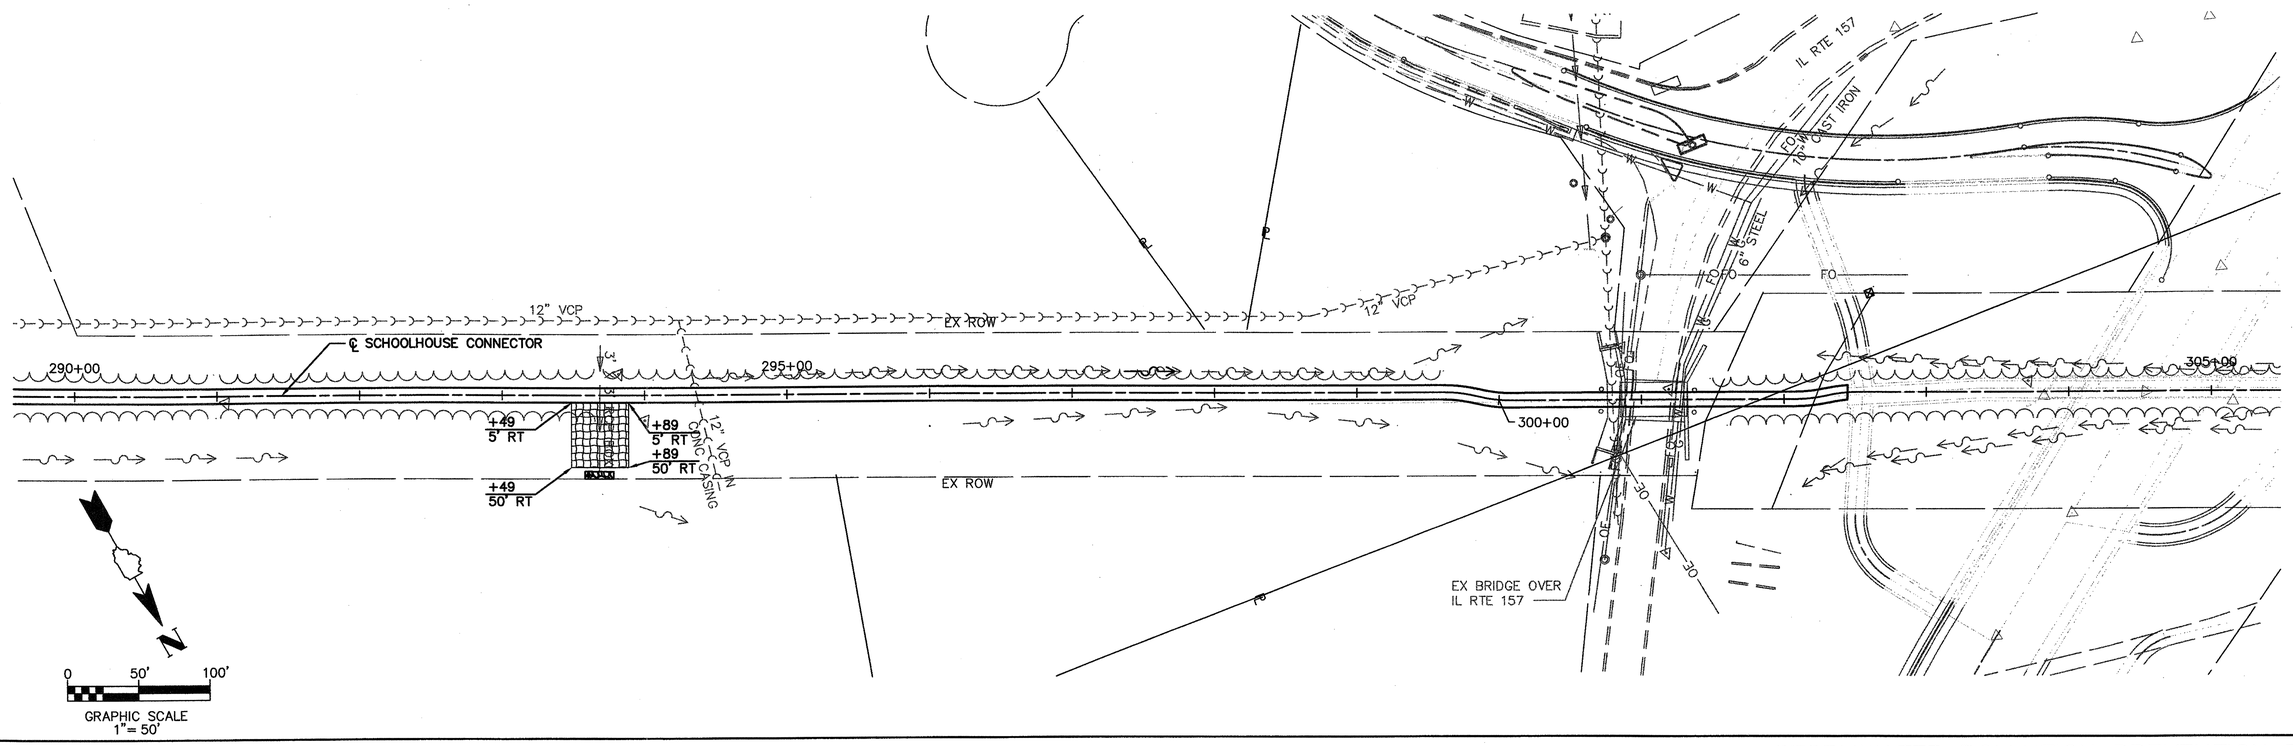

H:\P\21040\dwg\140SWPPP01.dwg, 12/05/2003 07:28:30 AM

STORMWATER POLLUTION PREVENTION PLAN
STA 275+00 TO STA 305+00