SECTION	COUNTY	TOTAL SHEETS	SHEET NO.
01-00014-01-BT	MADISON	160	60
STORMWATER POLLUTION PREVENTION PLAN			

97223

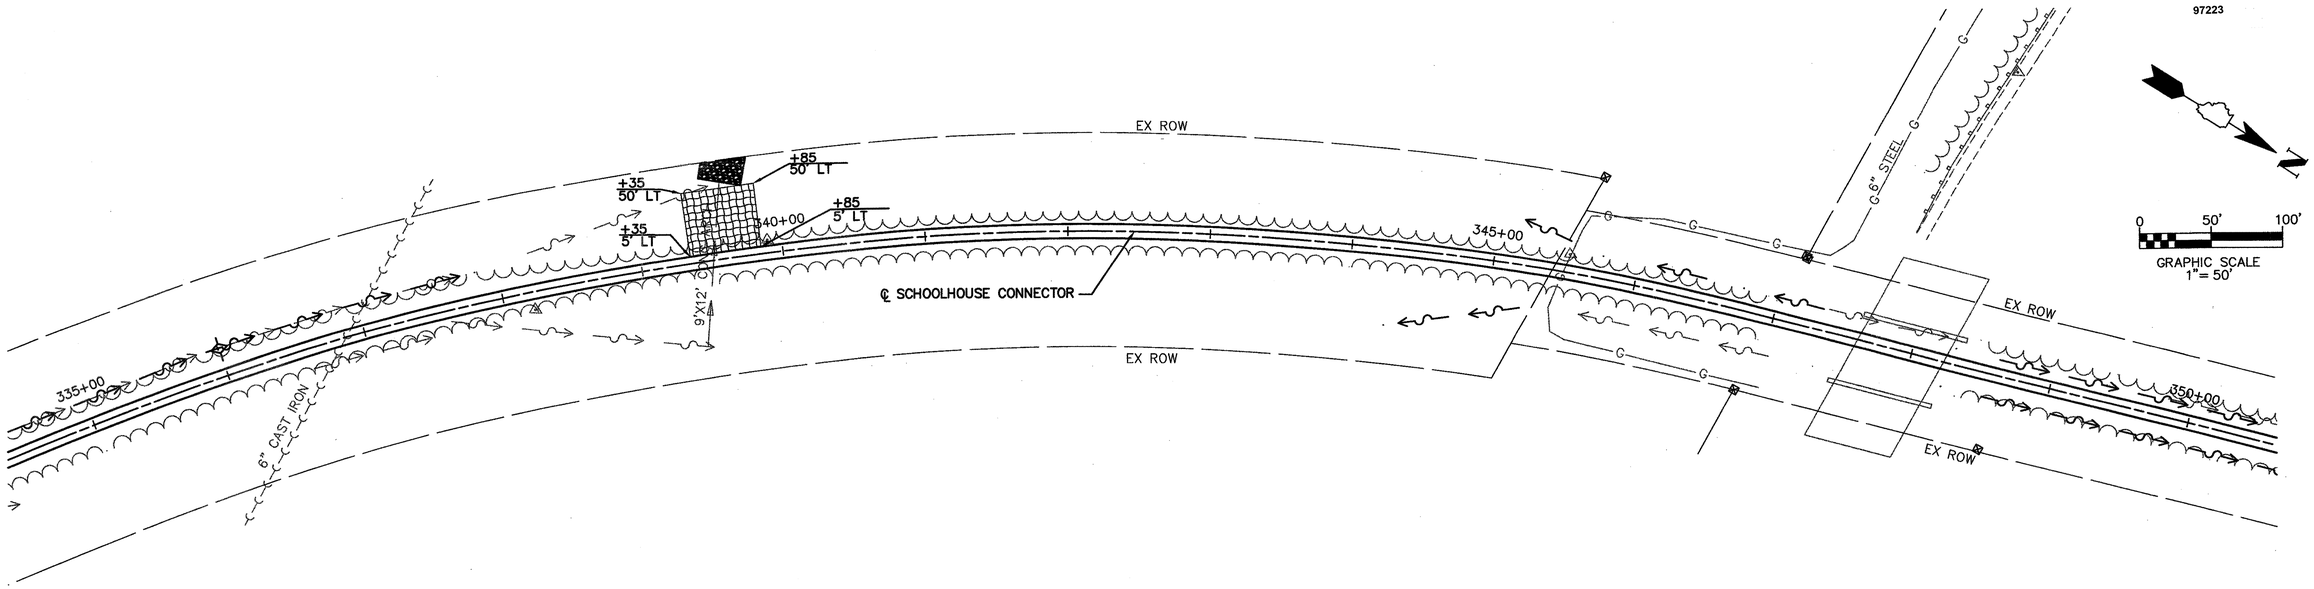

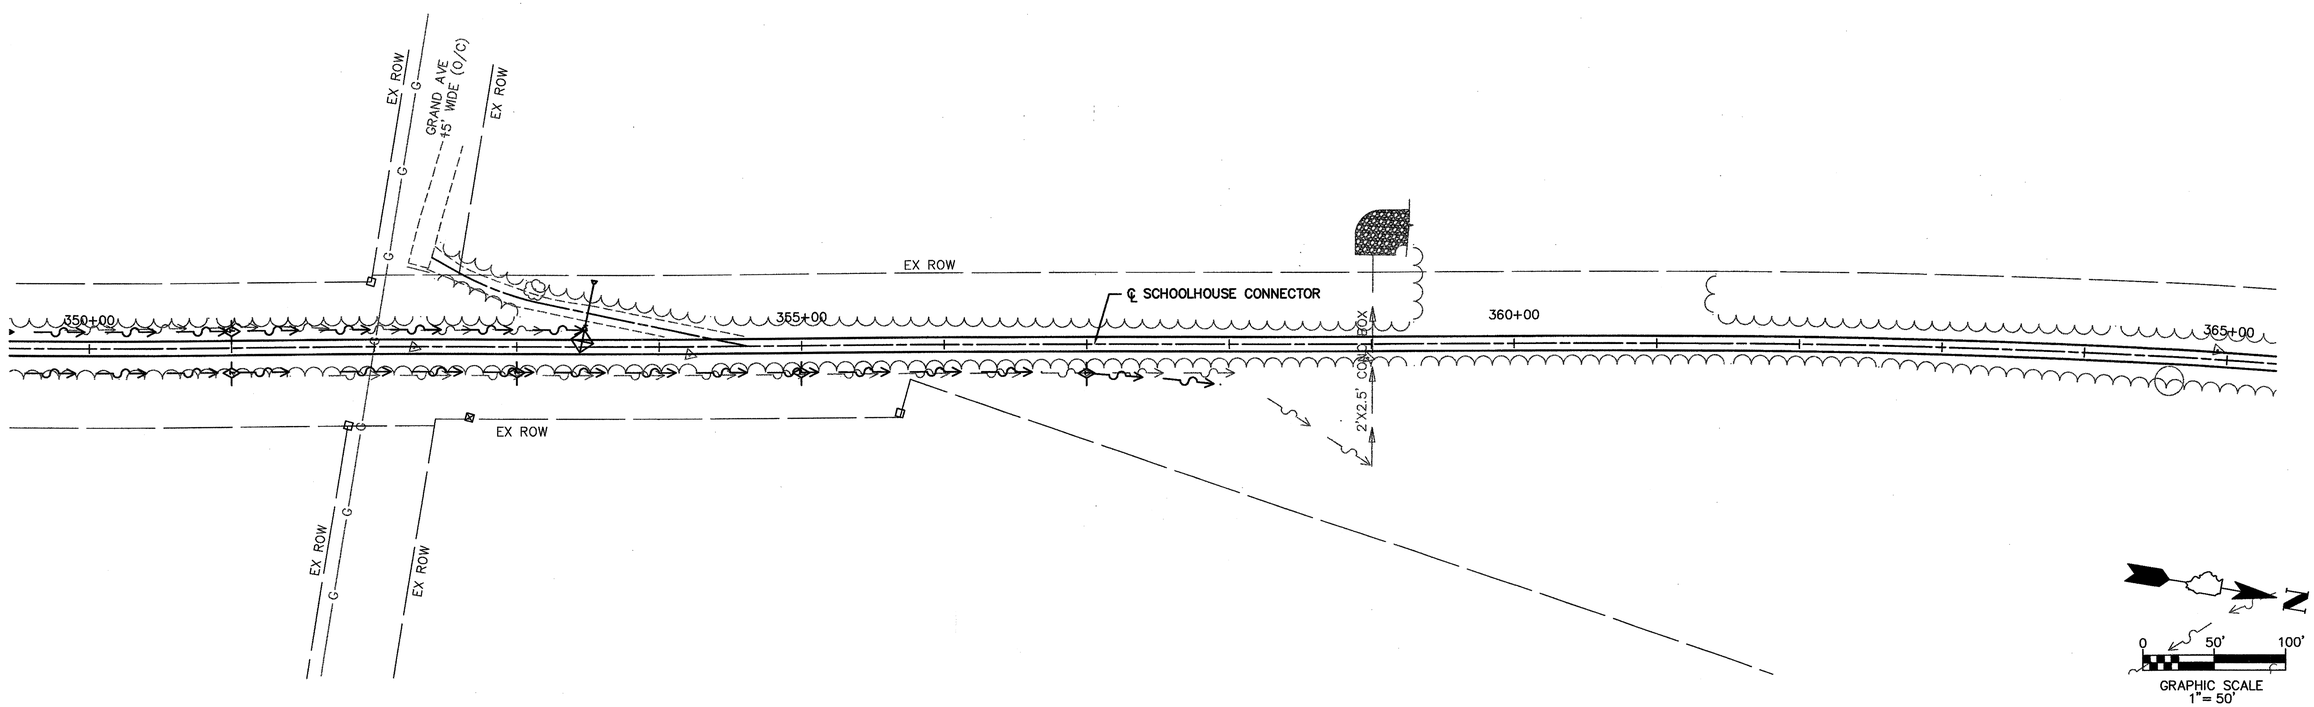

H:\P21040\dwg\140SWPPP01.dwg, 12/05/2003 07:29:16 AM

STORMWATER POLLUTION PREVENTION PLAN
STA 335+00 TO STA 365+00