SECTION	COUNTY	TOTAL SHEETS	SHEET NO.
01-00014-01-BT	MADISON	160	150
STA. 2000+00	TO STA.	2001+25	
HUNTINGTON PLACE PHASE 3 SPUR CROSS SECTIONS			

97223

FINAL SURVEY	BY	DATE
SURVEYED		
PLOTTED		
TEMPLATE		
AREAS		
AREAS CHECKED		
NOTE BOOK		
NO.		

ORIGINAL SURVEY	BY	DATE
SURVEYED		
PLOTTED		
TEMPLATE		
AREAS		
AREAS CHECKED		
NOTE BOOK		
NO.		

2001+25

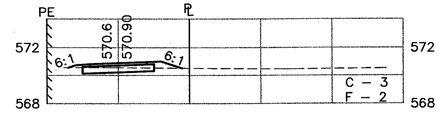

2001+00

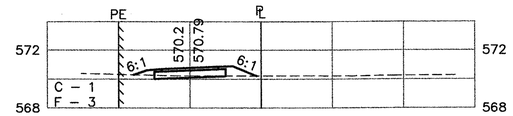

2000+75

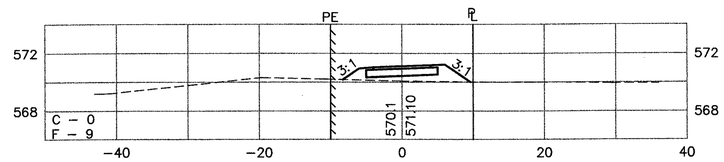

2000+50

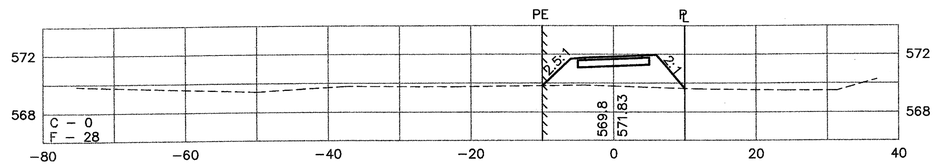

2000+25

(PIPE CULVERT CROSSING)

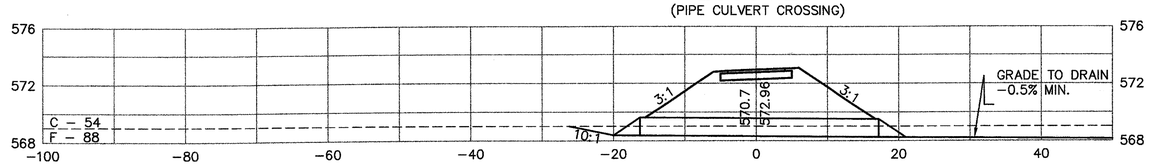

2000+00

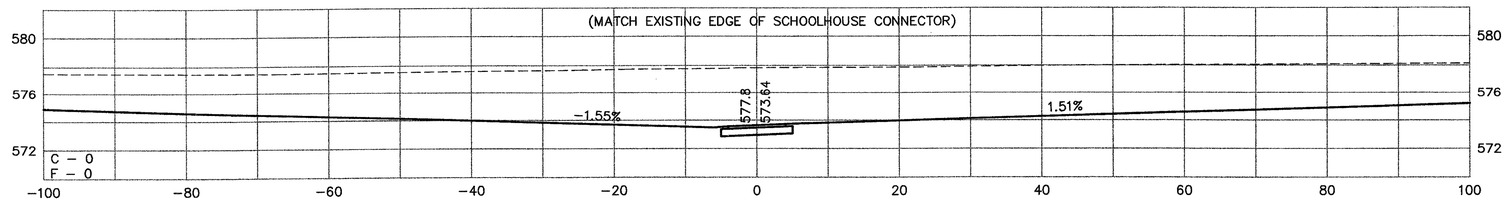

H:\P21040\dwg\140xs_sheet_spurs.dwg, 12/05/2003 08:32:21 AM