F.A.I. 80/94 (KINGERY EXPRESSWAY) BORING LOCATION ILLINOIS DEPARTMENT OF TRANSPORTATION, COOK COUNTY	F.A. RTE.	SECTION	COUNTY	TOTAL SHEETS	SHEET NO.
HORZ SCALE: 1:20 VERT SCALE: 1:10 — DRAWN BY: MLS CHECKED BY: LJ		2626.2-R-1	COOK	452	50M
Wang Engineering, INC. Geo-Environmental Engineers — 1145 Main Street Lombard, IL 60148 630-953-9928	STA.		TO STA.		
BASED ON DRAWINGS PREPARED BY AMERICAN CONSULTING ENGINEERS 256-08-04	FED. ROAD DIST. NO.		ILLINOIS	FED. AID PROJECT	
	CONTRACT NO. 62113		INDOT DES. NO. 0100987		

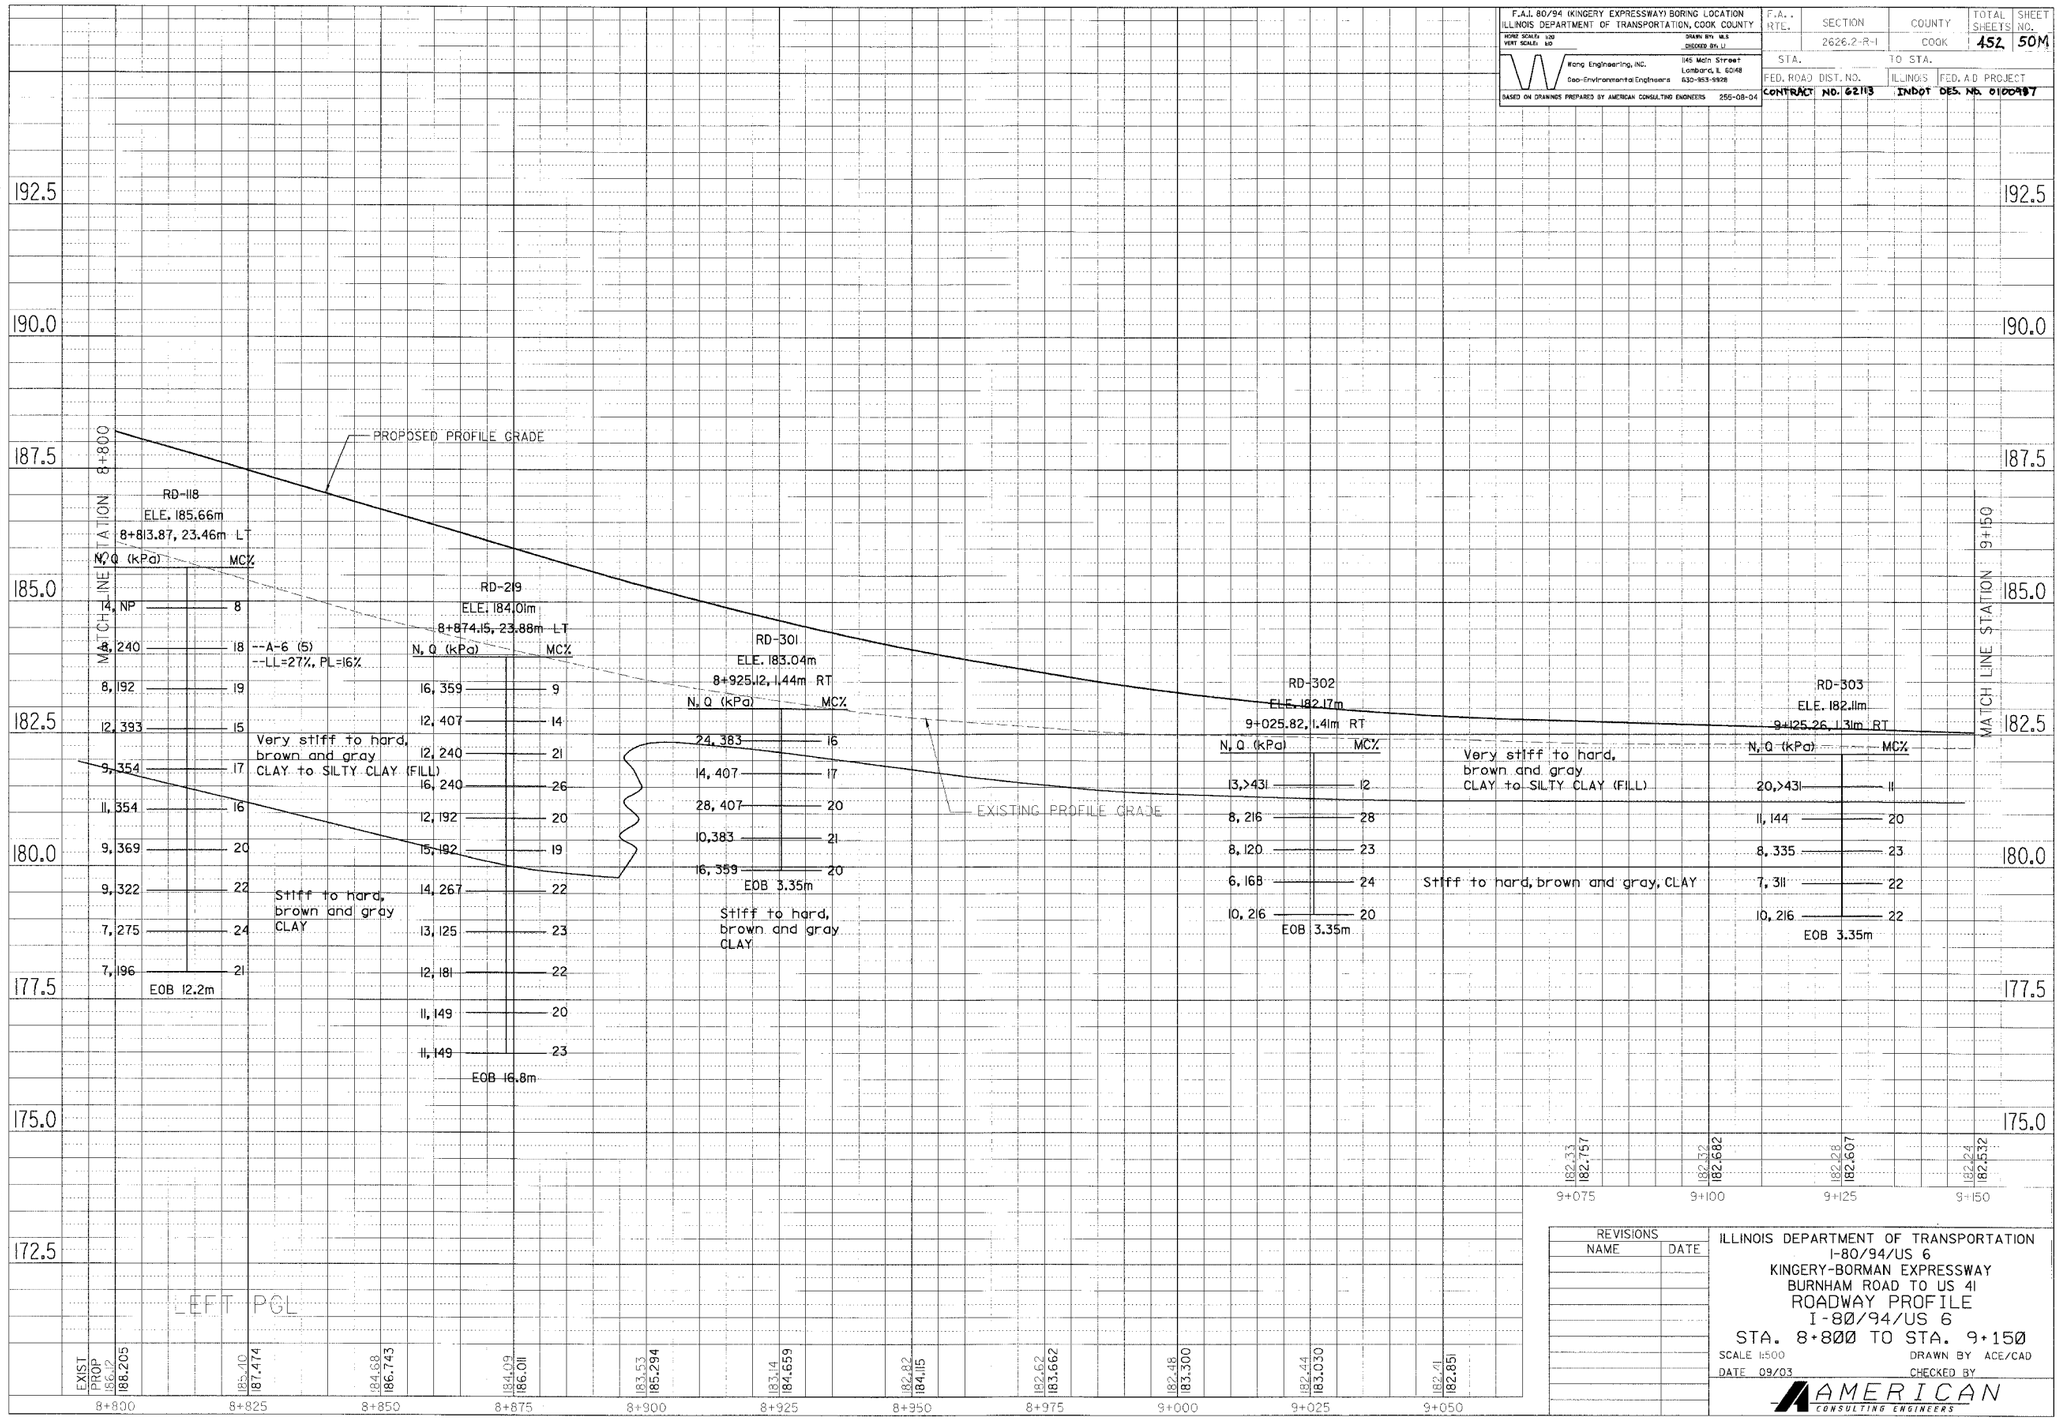

REVISIONS	
NAME	DATE

ILLINOIS DEPARTMENT OF TRANSPORTATION
I-80/94/US 6
KINGERY-BORMAN EXPRESSWAY
BURNHAM ROAD TO US 41
ROADWAY PROFILE
I-80/94/US 6
STA. 8+800 TO STA. 9+150

SCALE 1:500 DRAWN BY ACE/CAD
DATE 09/03 CHECKED BY

AMERICAN CONSULTING ENGINEERS


