CONTRACT # 64425

DESIGNED	RMB	RANDOLPH & ASSOCIATES, INC.	FILE NUMBER 136.109
CHECKED	GJM	411 W. PIONEER PARKWAY, PEORIA, IL 61610-2124	
DRAWN	RMB	TEL 309-693-0844 / FAX 309-693-0855 / 1-800-891-9231	DATE
CHECKED	GJM	HTTP://WWW.RANDOLPHINC.COM	July 2004
		CONSULTING ENGINEERS + LAND SURVEYORS	

F.A.P. RTE.	SECTION	COUNTY	TOTAL SHEETS	SHEET NO.
567	12BR-1	LEE	68	64
STA. 440+50.00	TO STA. 441+50.00			
FED. ROAD DIST. NO. _	ILLINOIS	FED. AID PROJECT		

UNLESS ELEVATIONS ARE SHOWN ---
ALL UTILITY LOCATIONS SHOWN ON THE CROSS SECTIONS ARE BASED ON THE APPROXIMATE DEPTH SUPPLIED BY THE UTILITY COMPANY

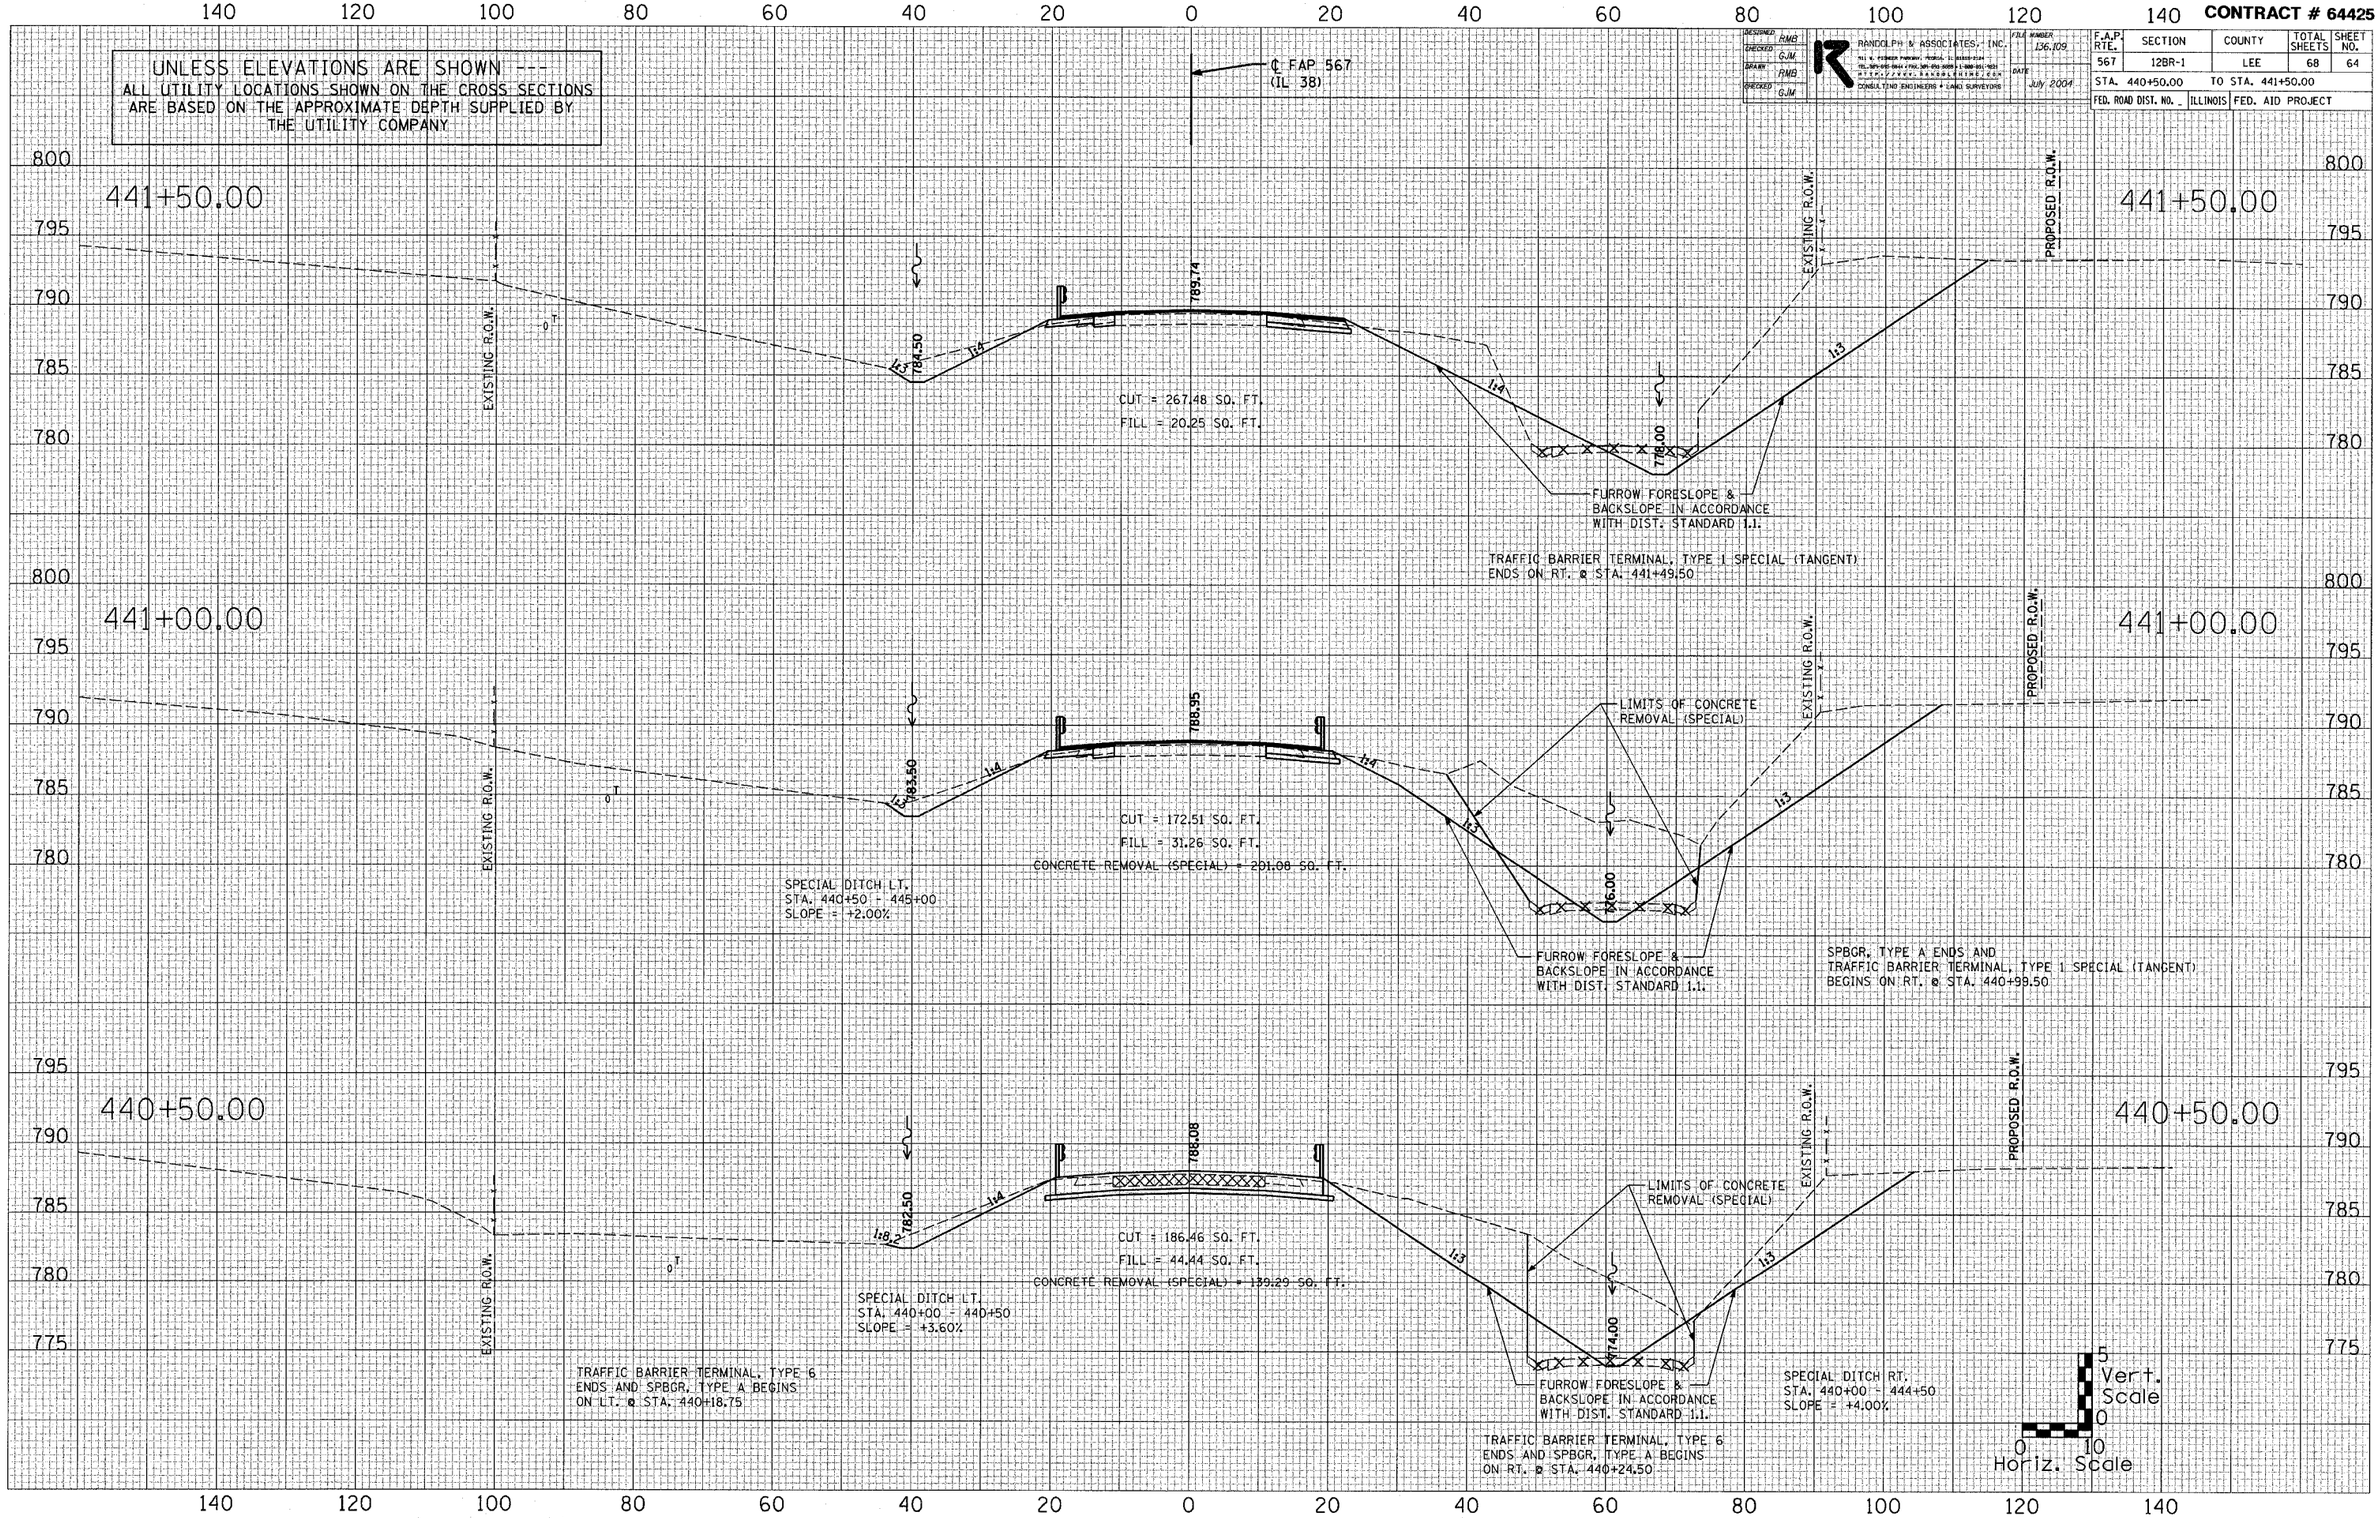

FINAL SURVEY		BY	DATE
SURVEYED			
PLOTTED			
TEMPLATE			
NOTE BOOK	AREAS		
NO.	AREAS CHECKED		

ORIGINAL SURVEY		BY	DATE
SURVEYED			
PLOTTED			
TEMPLATE			
NOTE BOOK	AREAS		
NO.	AREAS CHECKED		

11/30/2004 3:24:24 PM K:\Proj\61319\Dgn\61319-Cross Sections.dgn