83656 p.96

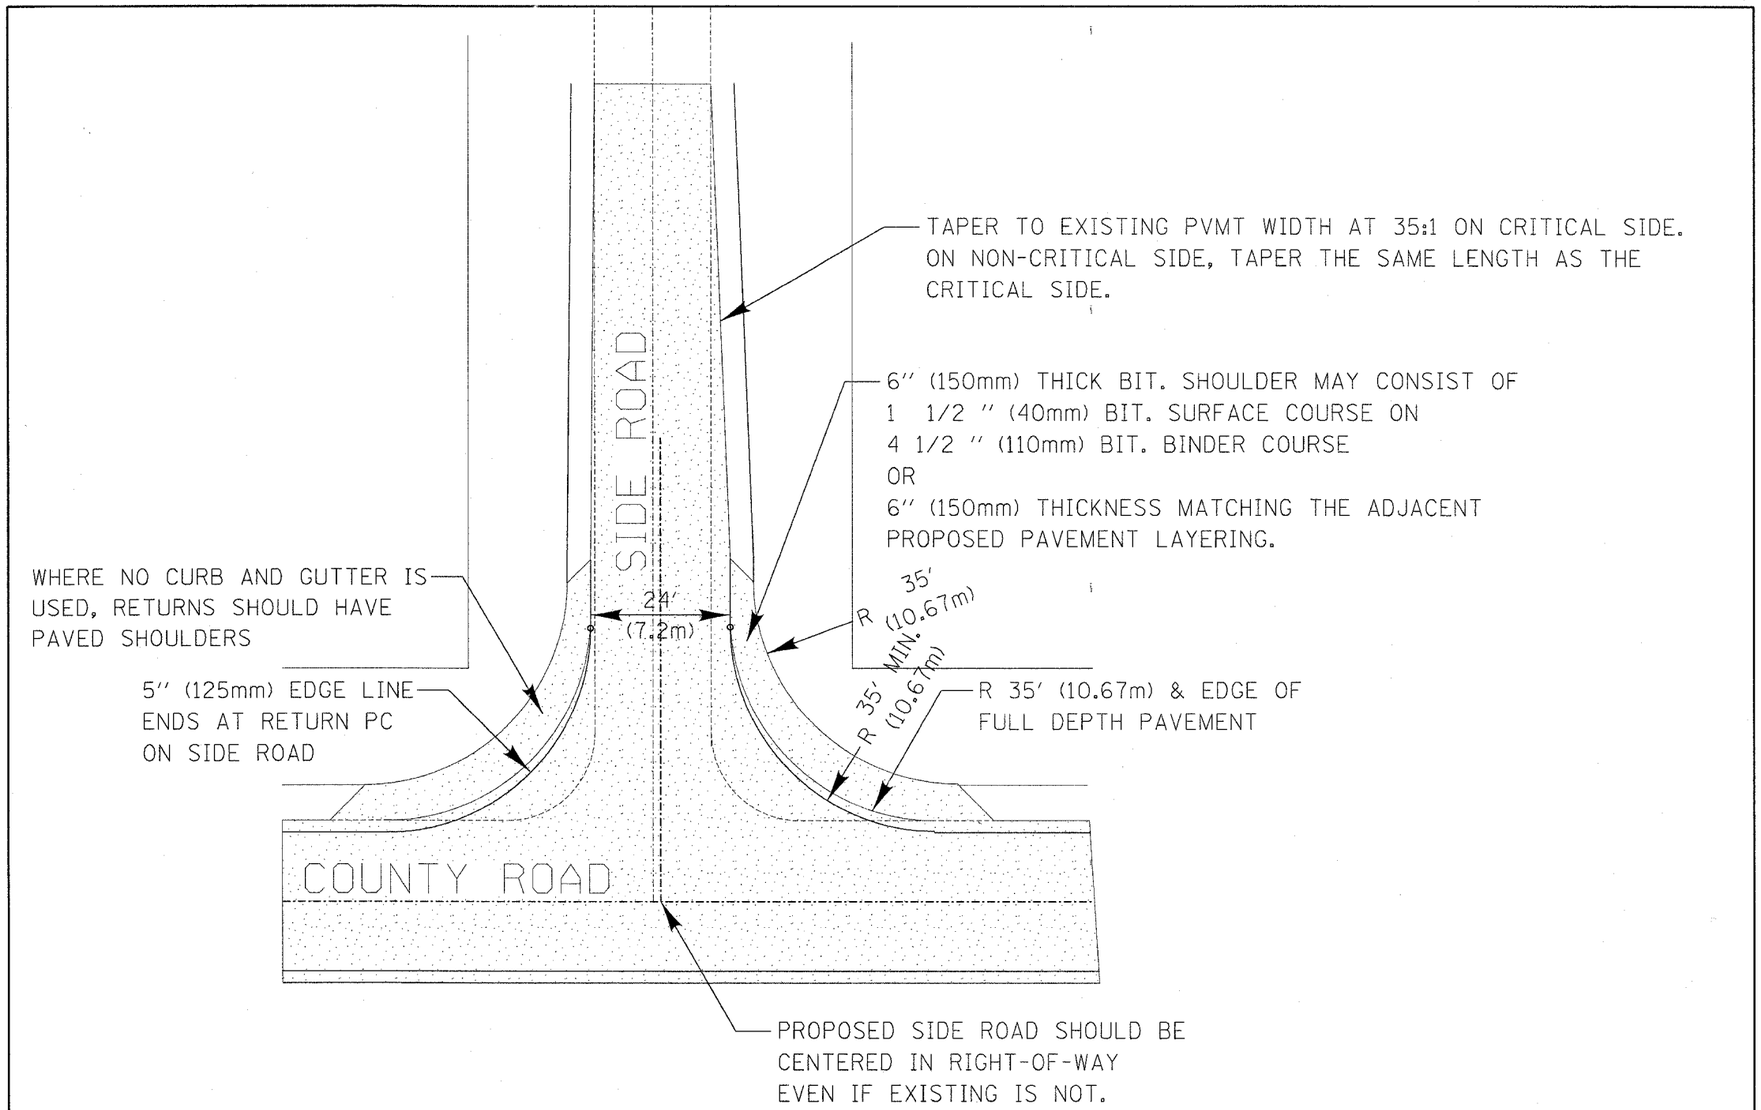

SCALE: 1" = 30'

REVISIONS	DATE
DUAL DIMENSIONS	8/28/01

LakeCounty Division of Transportation

APPROVED BY: G. N. WIESNER
DATE: JAN. 17, 1999

TYPICAL MAJOR ACCESS
SHEET 2 OF 2
SIDE ROAD

LC4025 B

..\English\Details\Lc4025b.dgn 04/15/2004 11:04:01 AM